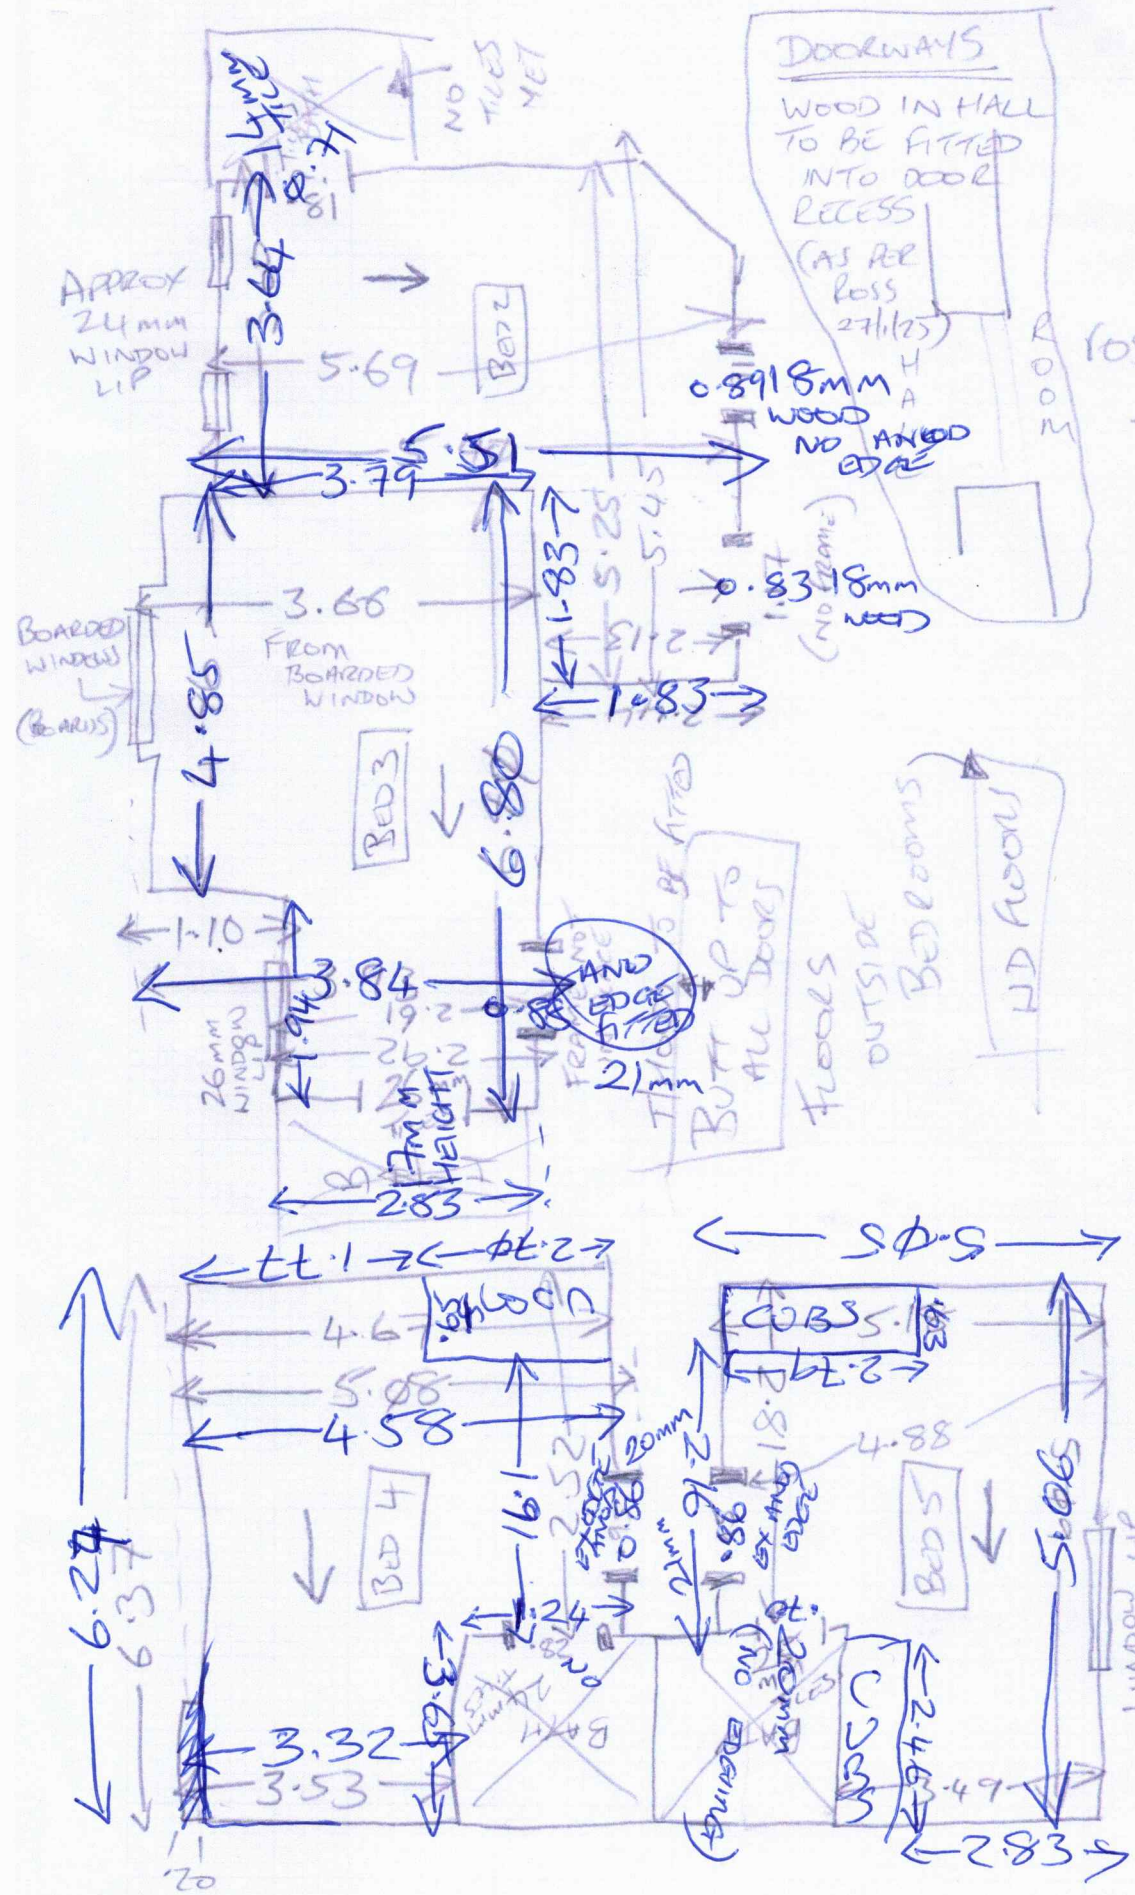

F3D223
NESIS
HORIZON
CAMP END ROAD
WEYBRIDGE KT13 0NR
ross@lexicl.com

Area: BED 2
Floor: ~~Wood~~ / Conc / ____
S/Edge: ~~Existing~~ / Reqd / ~~NA~~
U/lay: ~~Existing~~ / Reqd / ~~NA~~
Uplift: ~~Yes~~ / No / ~~NA~~
Furn: ~~Yes~~ / No / ~~NA~~
Door: ~~OK / Needs Cutting~~ NO DOORS
UFH: Yes / No / NA
Notes:

Area: BED 3
Floor: ~~Wood~~ / Conc / ____
S/Edge: ~~Existing~~ / Reqd / ~~NA~~
U/lay: ~~Existing~~ / Reqd / ~~NA~~
Uplift: ~~Yes~~ / No / ~~NA~~
Furn: ~~Yes~~ / No / ~~NA~~
Door: ~~OK / Needs Cutting~~ NO DOORS
UFH: Yes / No / NA
Notes:

Area: BED 4
Floor: ~~Wood~~ / Conc / ____
S/Edge: ~~Existing~~ / Reqd / ~~NA~~
U/lay: ~~Existing~~ / Reqd / ~~NA~~
Uplift: ~~Yes~~ / No / ~~NA~~
Furn: ~~Yes~~ / No / ~~NA~~
Door: ~~OK / Needs Cutting~~ / NO DOORS
UFH: Yes / No / NA
Notes:

Area: BED 5
Floor: ~~Wood~~ / Conc / ____
S/Edge: ~~Existing~~ / Reqd / ~~NA~~
U/lay: ~~Existing~~ / Reqd / ~~NA~~
Uplift: ~~Yes~~ / No / ~~NA~~
Furn: ~~Yes~~ / No / ~~NA~~
Door: ~~OK / Needs Cutting~~ / NO DOORS
UFH: Yes / No / NA
Notes:

Area: ____
Floor: Wood / Conc / ____
S/Edge: Existing / Reqd / NA
U/lay: Existing / Reqd / NA
Uplift: Yes / No / NA
Furn: Yes / No / NA
Door: OK / Needs Cutting
UFH: Yes / No / NA
Notes: