PROPOSED

P28783 - Tunalier

KEY:

EXISTING DRAIGNAGE ROUTES

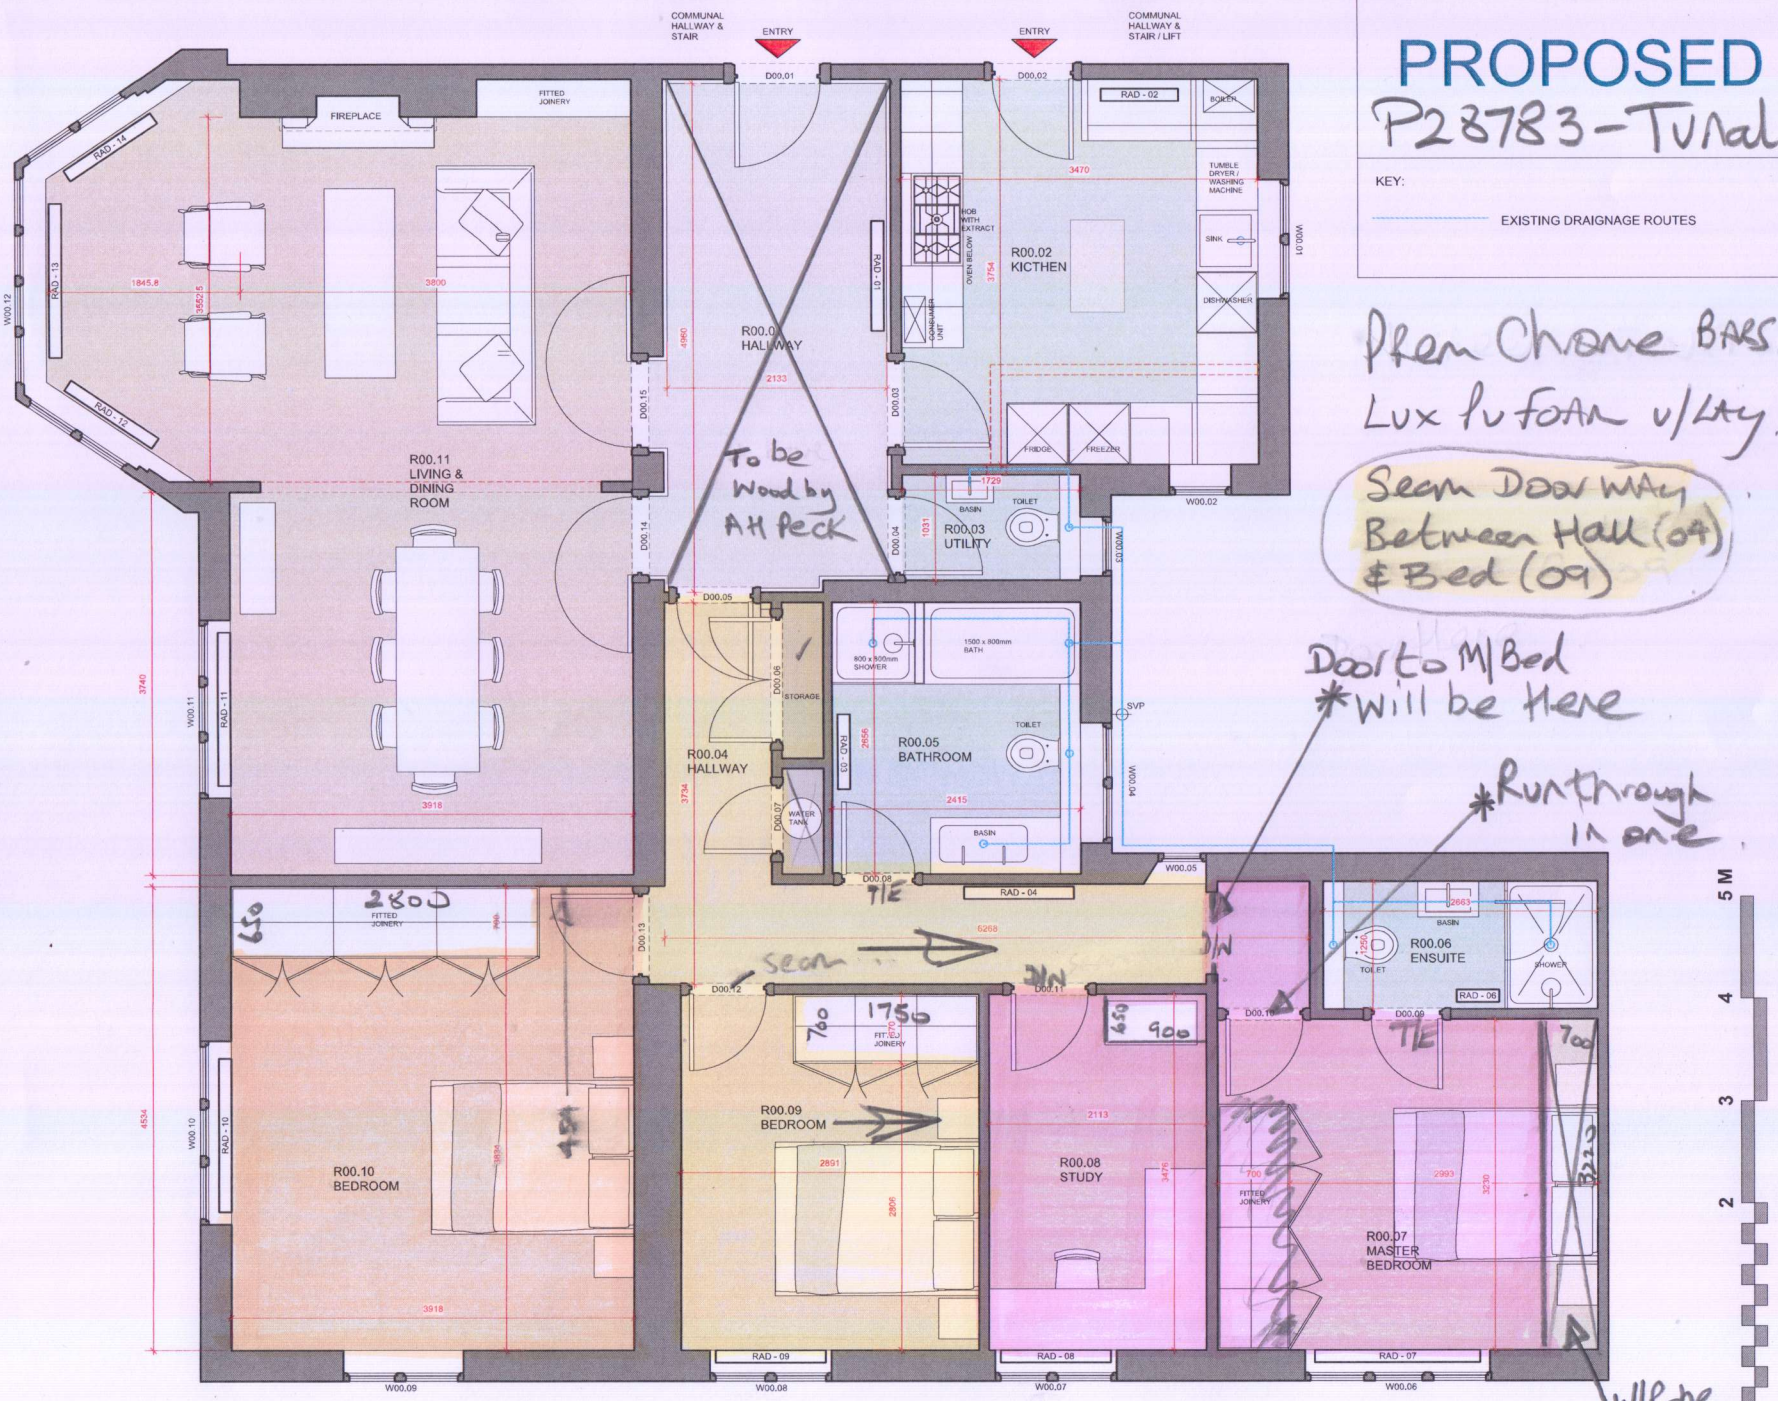

Prem Chrome BARS
Lux Pu FOAM u/Lay

Seam Door WAY
Between Hall (04)
& Bed (09)

Door to M/Bed
*Will be Here

*Run through
in one

W/Robe
Will be here Now

1 PROPOSED FLOOR - PLAN
Scale: 1:25

SITE KEY:

ELECTRICAL & LIGHTING KEY

CAT6 CONNECTION	CAT - 6	LIGHT SWITCH	
BT PHONE LINE CONNECTION	BT	PULL CORD	P
SKY PLUS TV CONNECTION	SKY+	LOW VOLTAGE DOWNLIGHTER	
VIRGIN TV CONNECTION	VIRGIN	LOW VOLTAGE DIRECTIONAL DOWNLIGHTER	
TV AERIAL	TV	PENDANT LAMP	
MAGIC EYE	MF	EXTRACTOR FAN	
THERMOSTAT (W = WIRELESS)	TS	DOORBELL PUSH	
COMMUNICATIONS/ DATA SOCKET	C	DOORBELL SOUNDER	
SMOKE / HEAT DETECTOR	SAHD	MAINS WATER SUPPLY	W
PIR MOVEMENT SENSOR	PIR	DIGITAL TV AERIAL POINT	TV
SECURITY TERMINAL	BT	ROOFLIGHT OPENER	
INT SECURITY SOUNDER	IS	STRIPLIGHT	
SHOCK DOOR CONTACT		WALL LAMP	
SECURITY SOUNDER	ES	SWITCHED FUSED SPUR	
PUSH/TURN DIMMER SWITCH	D	SINGLE SWITCHED SOCKET	
		TWIN SWITCHED SOCKET	
		TWIN SWITCHED SOCKET WITH USB	USB
		TWIN SWITCHED OUTDOOR SOCKET - IP 66	
		DOOR RELEASE / INTERCOM	DOOR
		SHAVER SOCKET	

DRAWING NOTES
1) THESE DRAWINGS ARE FOR PLANNING ONLY - NOT FOR CONSTRUCTION.
2) ALL DETAILS INCLUDING EARTH CONDITIONS, STRUCTURE, GLAZING, GROUND AND OVERHEAD WATERPROOFING, M&E SERVICES AND FINISHES ARE SHOWN FOR INDICATIVE PURPOSES ONLY FOR PLANNING AND ARE SUBJECT TO CONTRACTOR'S OWN SURVEY, DESIGN AND STATUTORY APPROVALS (INCLUDING BUT NOT LIMITED TO PLANNING PERMISSION, BUILDING CONTROL, PARTY WALLS AND WATER BOARD) PRIOR TO COMMENCING WORK. NO CHECKS HAVE BEEN MADE ON RESTRICTIVE COVENANTS. RESPONSIBILITY FOR OBTAINING ALL APPROVALS WILL BE BORNE BY THE CONTRACTOR.
3) Bernard Zammit trading as XAMI, All rights are reserved; nothing may be done with a copyrighted work without explicit permission .

No.	Date	Issue Notes

XAMI

STATUS: PRE PLANNING

BERNIE-Z@HOTMAIL.COM
MOBILE +44 (0)7952965033
© 2017 XAMI

Project Title: FLAT 6 KEBLE HOUSE
Sheet Title: PROPOSED FLOOR PLAN
Project ID: 1822
Scale: 1:25@A1 1:50@A3
Sheet No.: (00)10
04 / 07 / 2018