* WIRES FIXED TO BOTTOM OF SKIRTING IN SMALL FRONT HALL, SMALL FRONT LIVING ROOM + 2 WALLS IN DINING ROOM

533694

ANTHONY ROBERTS

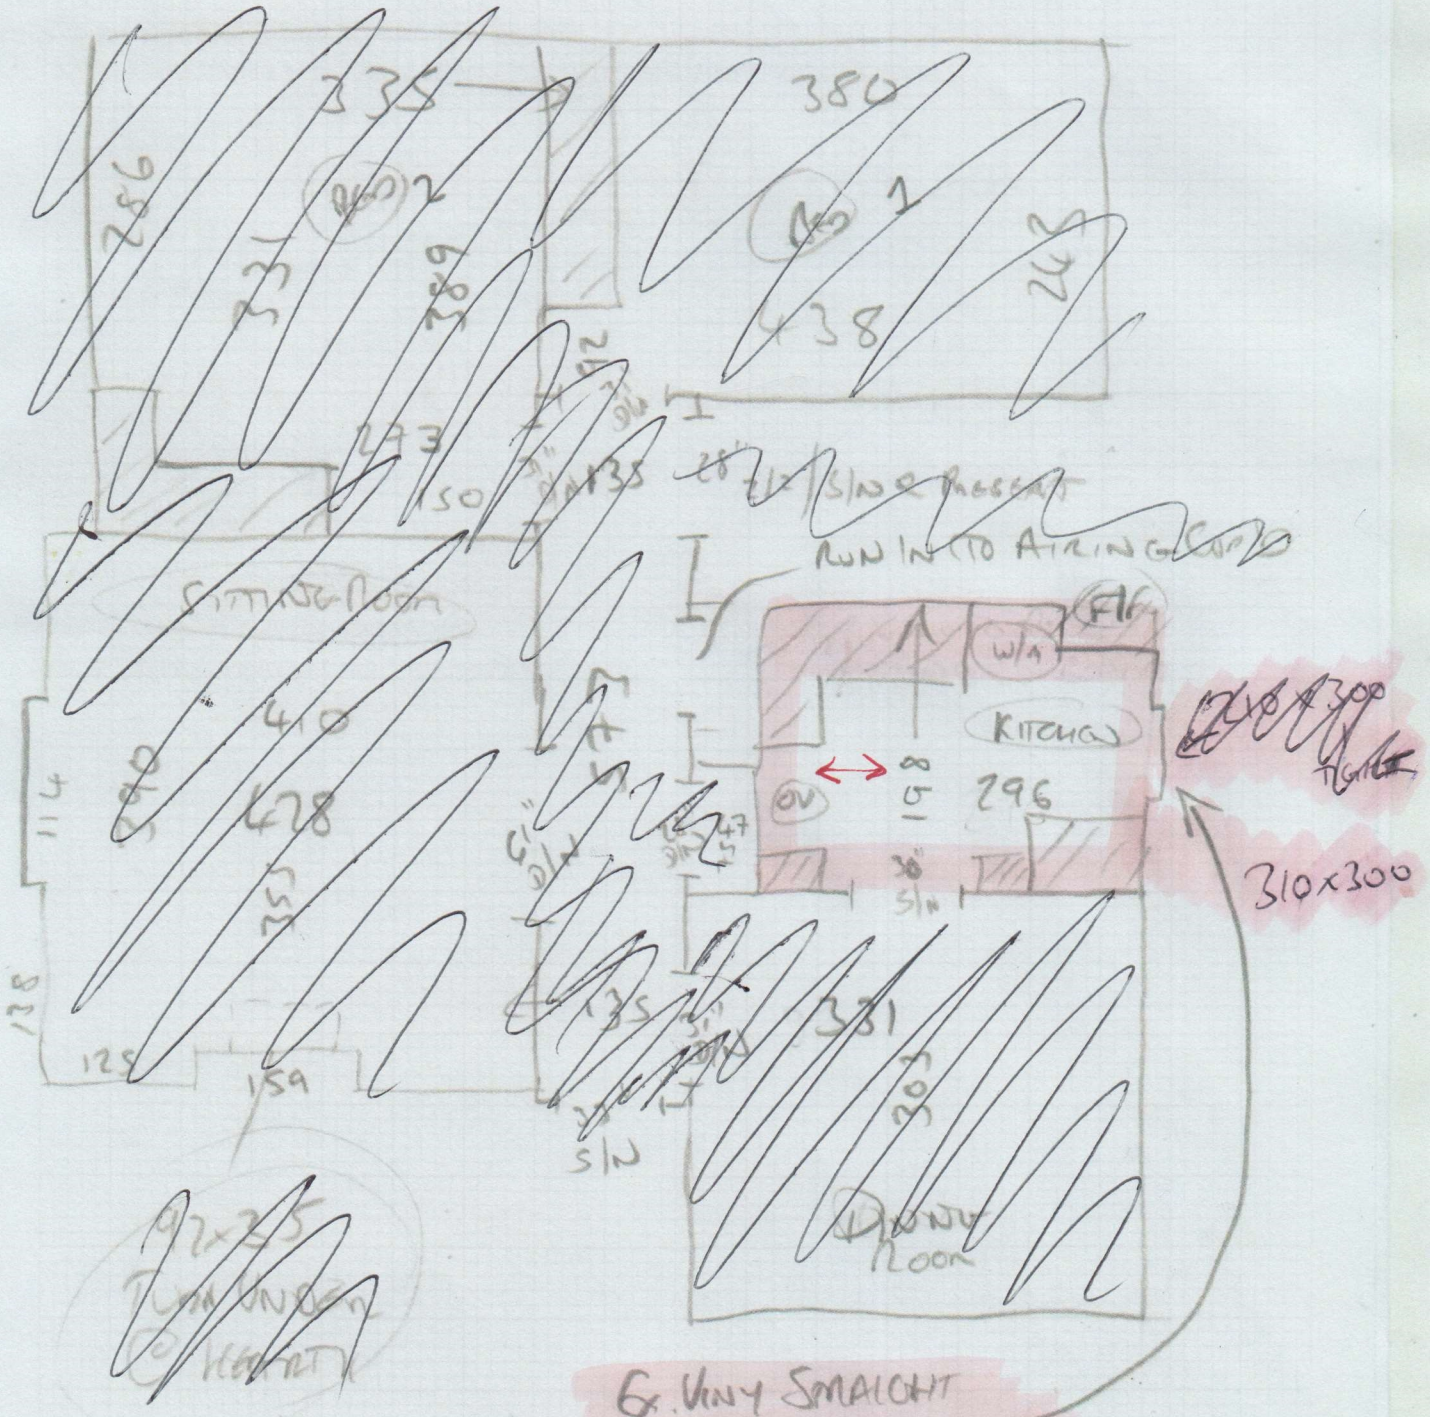

G. VINY SMALCHT
OVER PARQUET
BR BAMP @ F/F