Mike Orme
F30957.

Top Floor

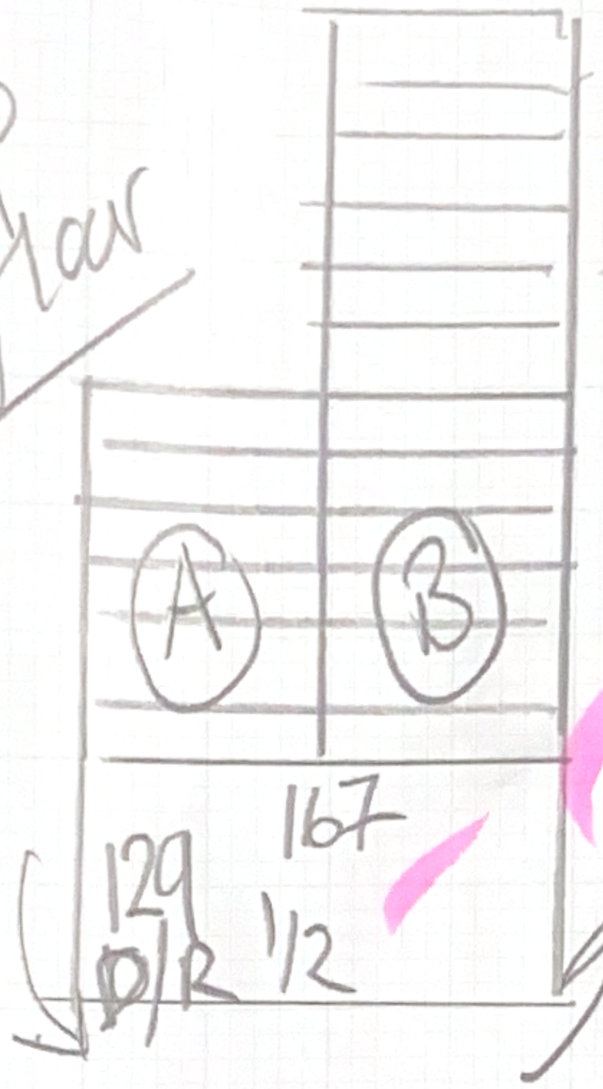

A 4+R @ 50x80 into wood Nosing
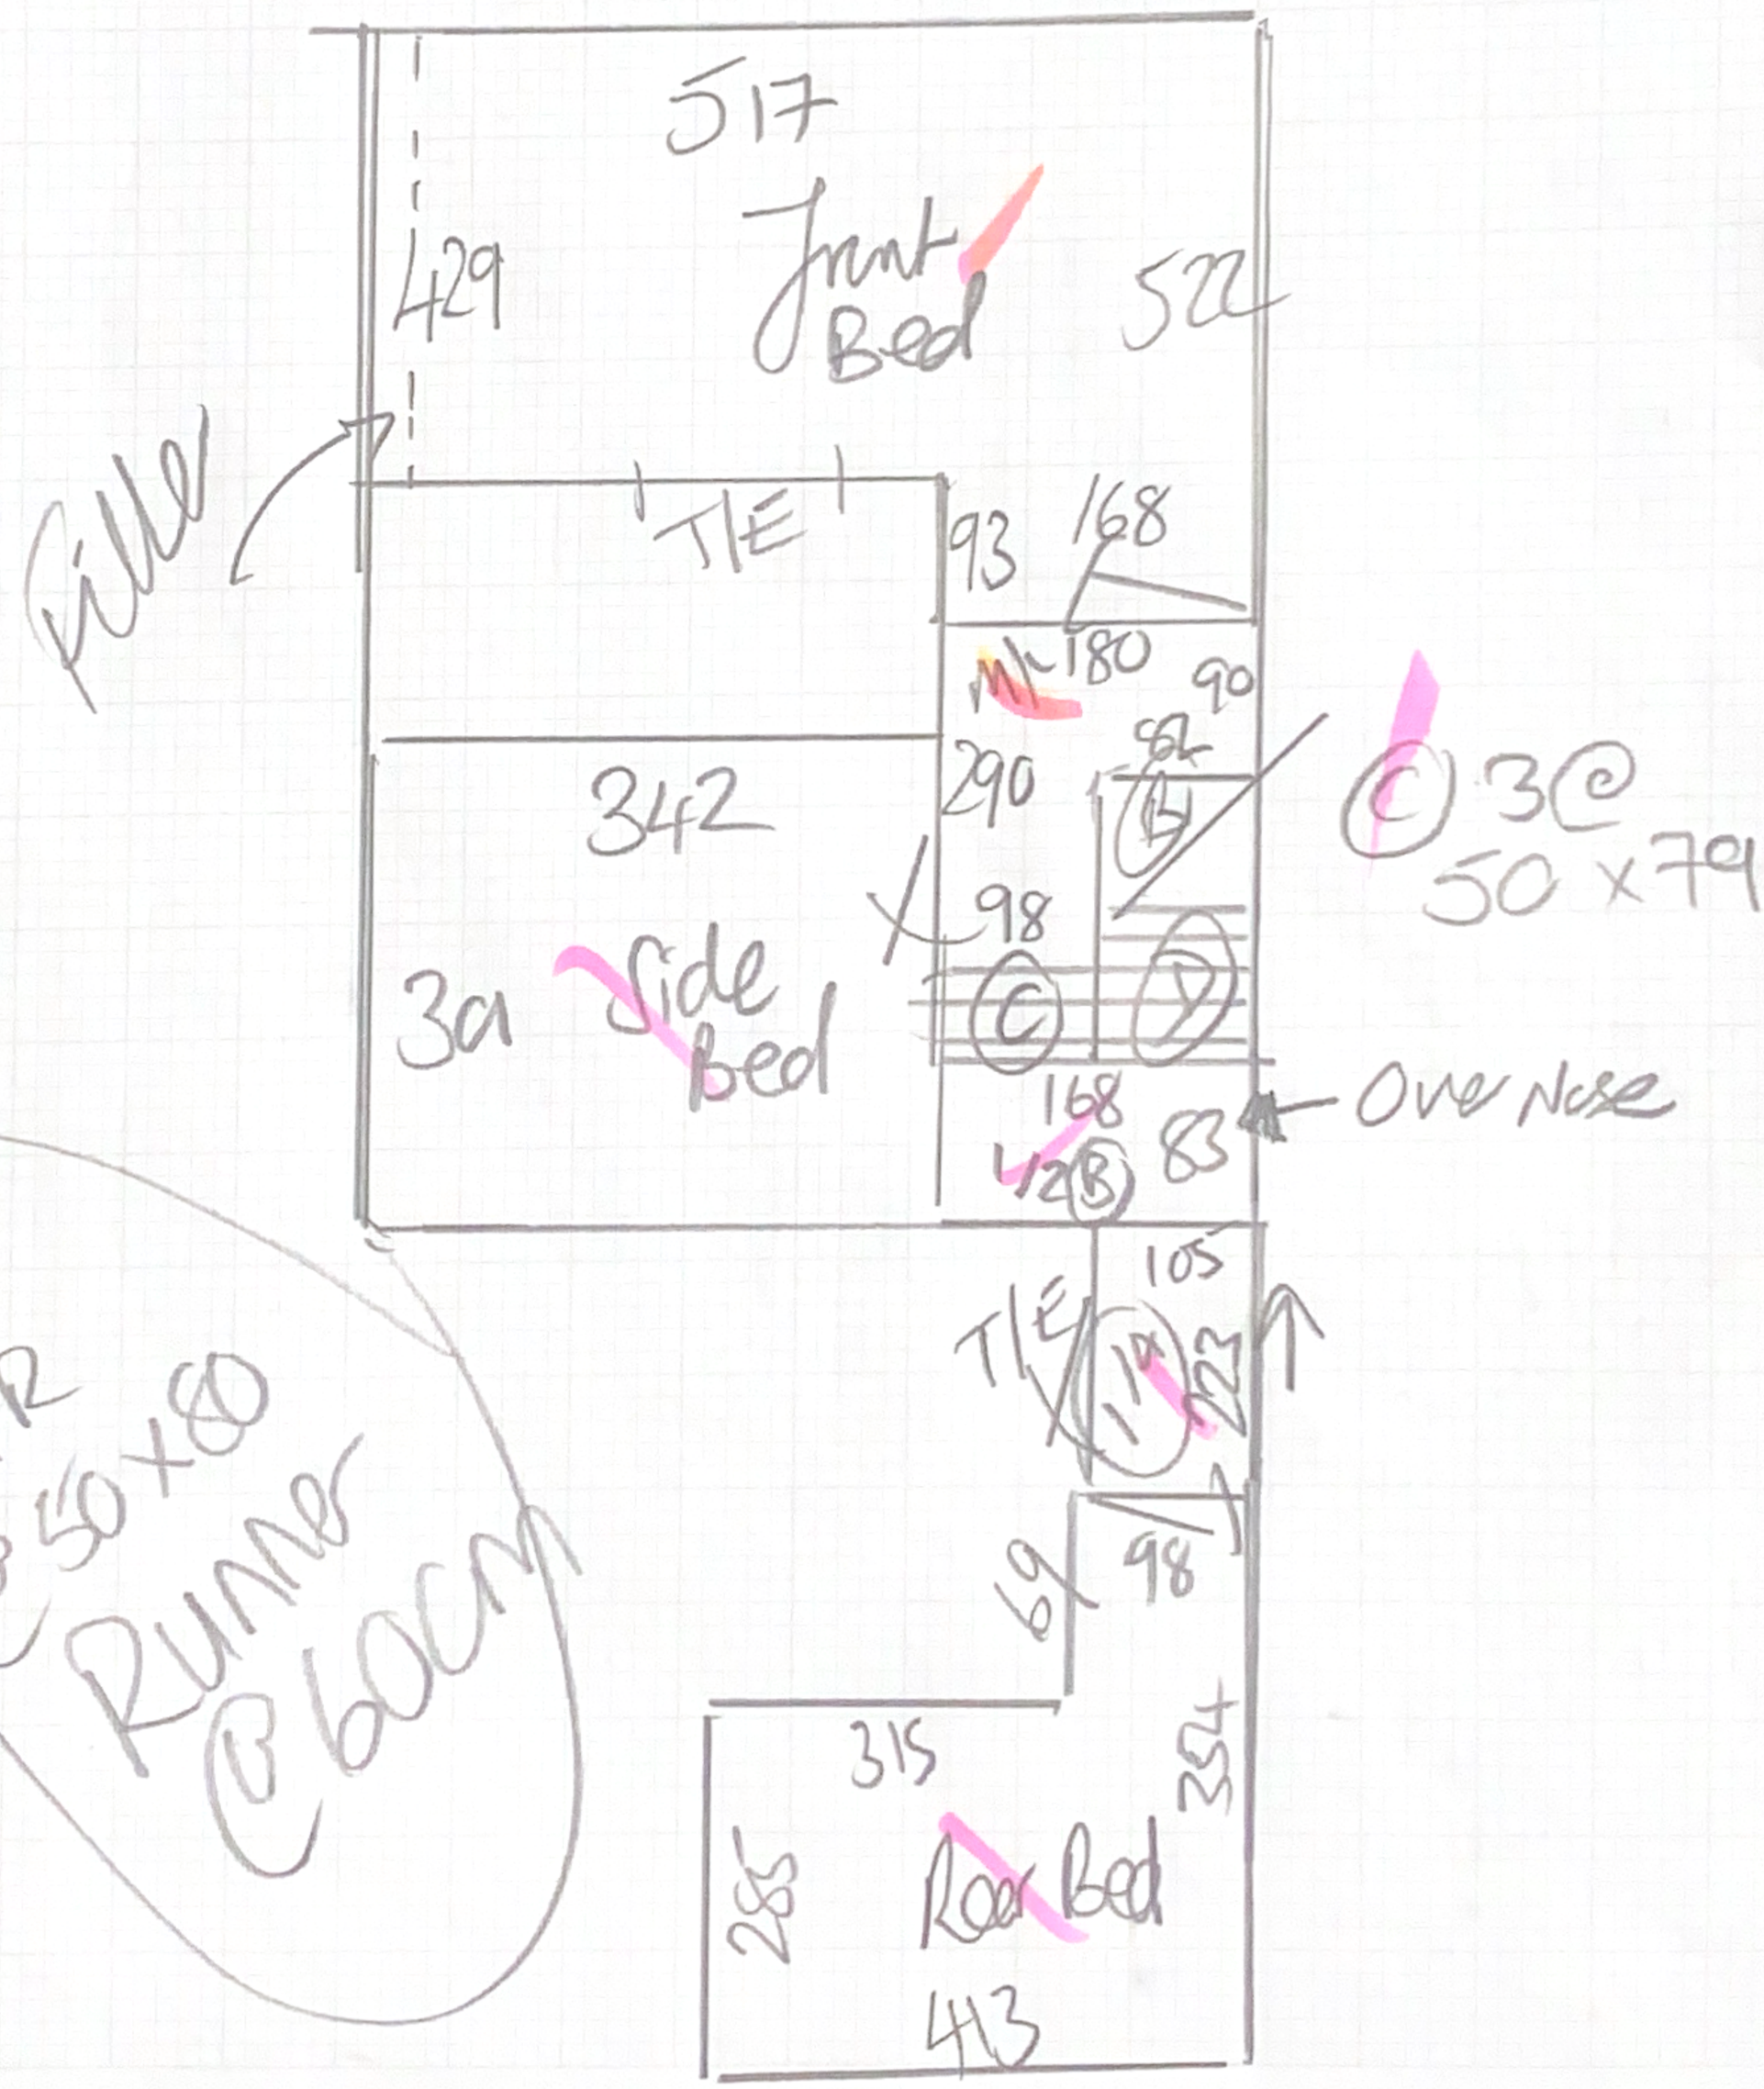
B 9 @ 50x78