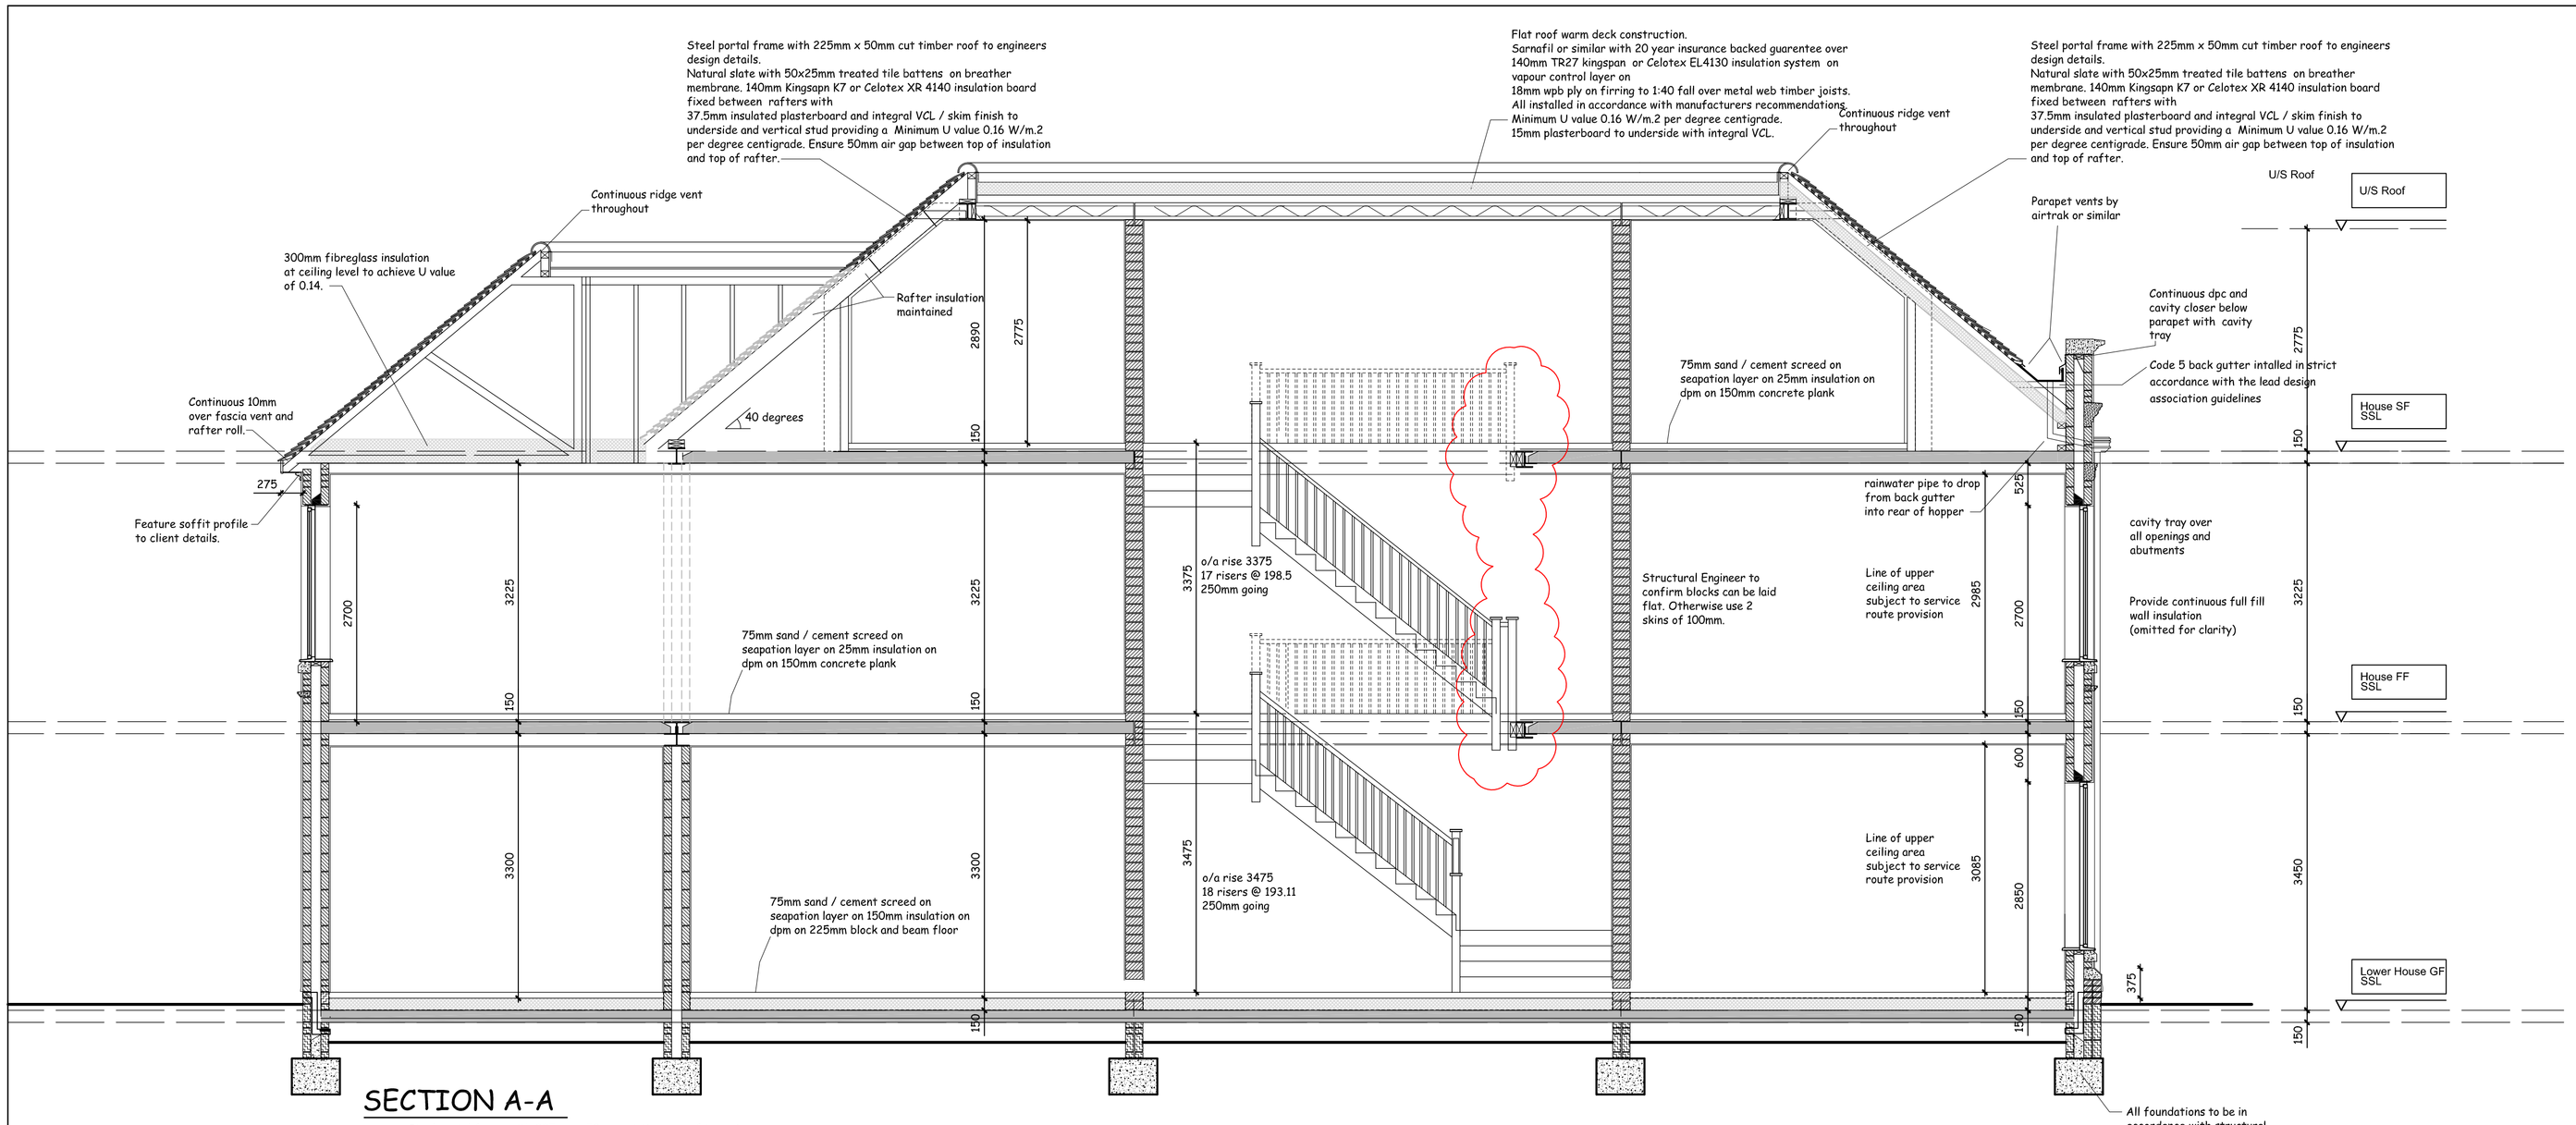

SECTION A-A

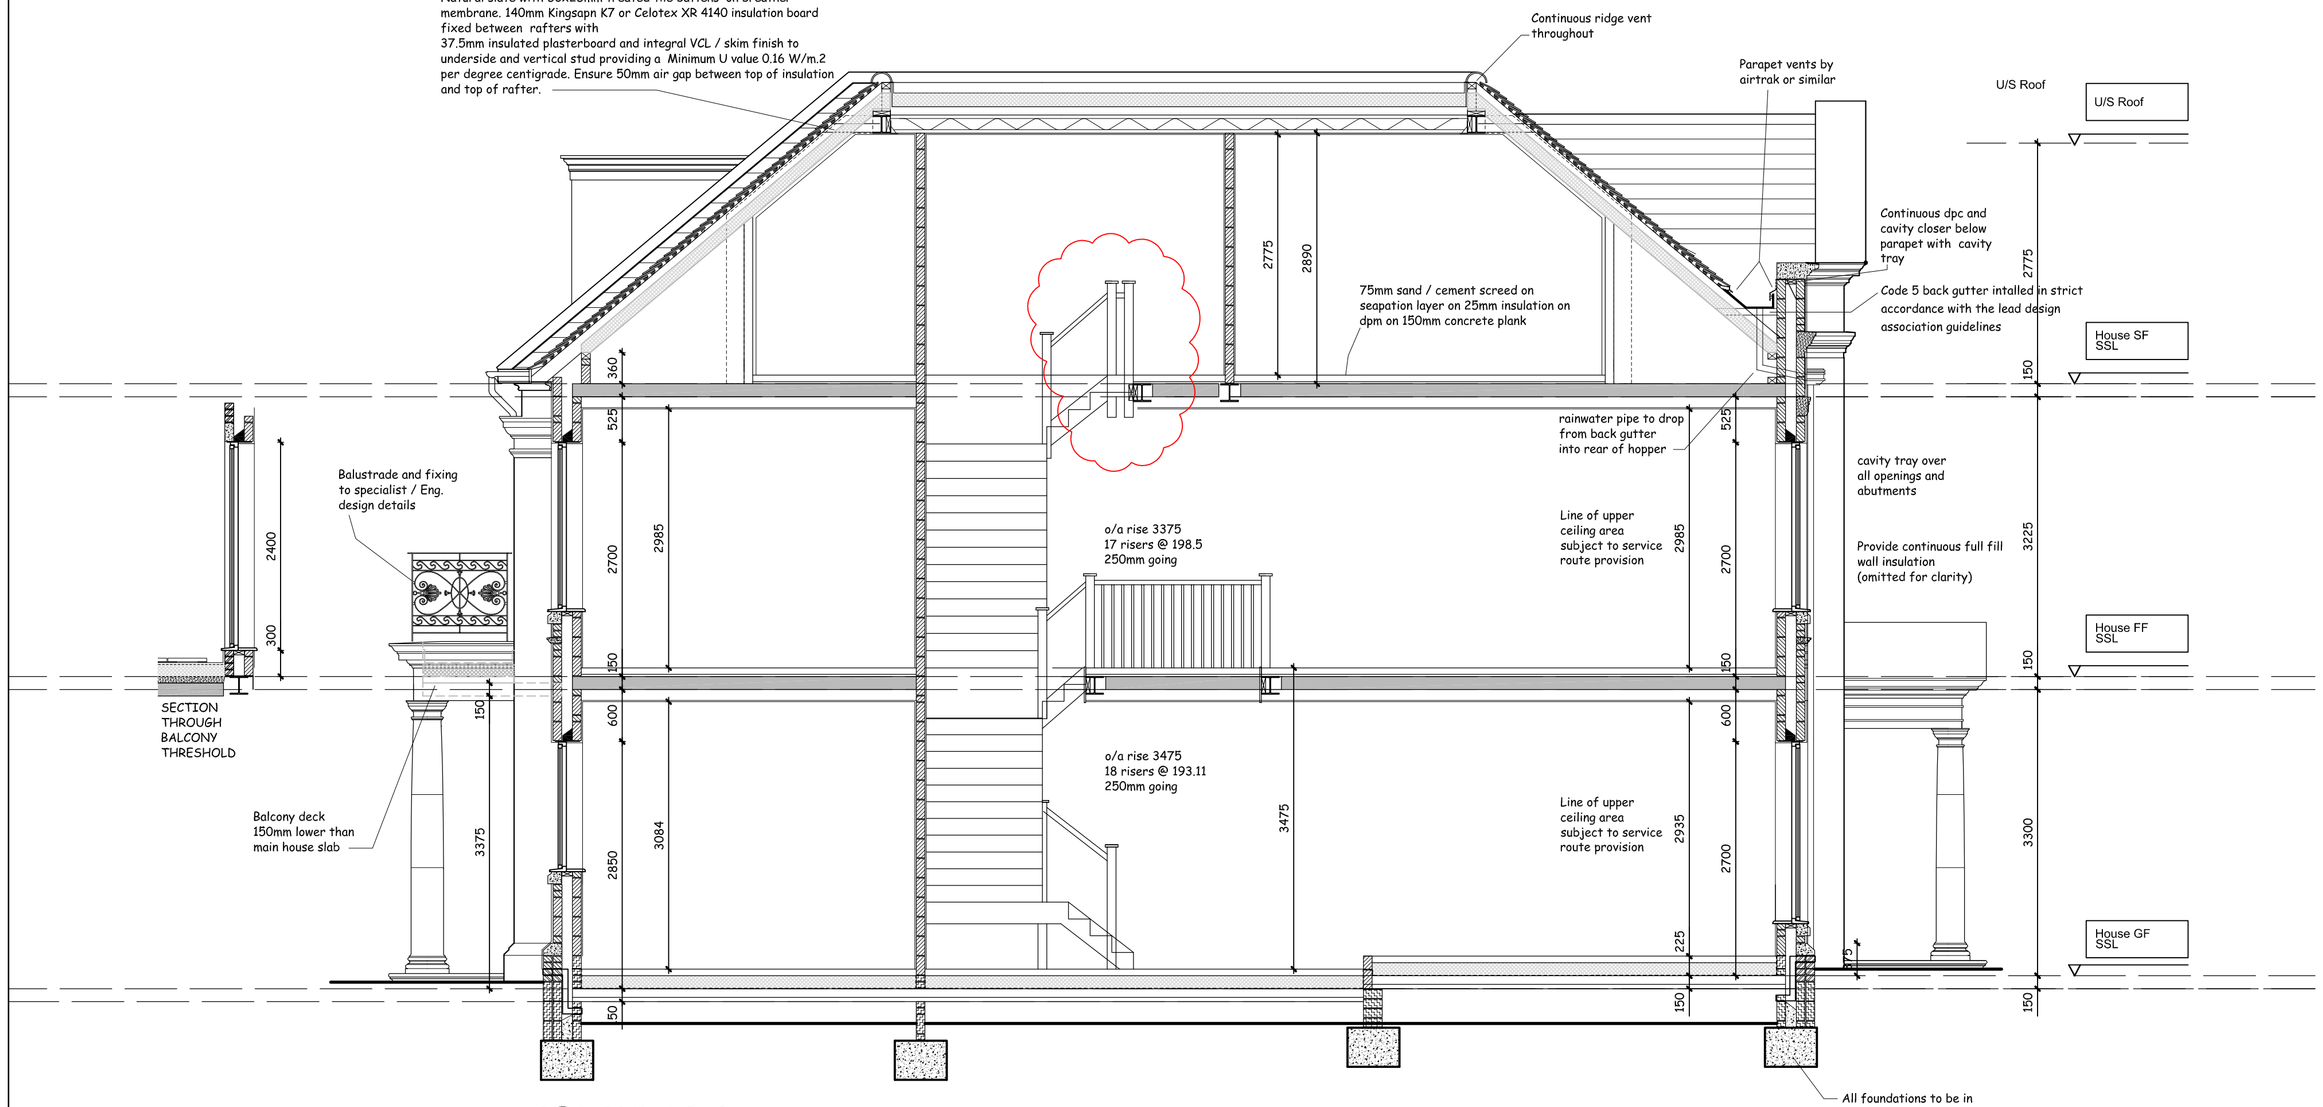

SECTION B-B

NOTES :

All dimensions to be checked on site prior to the commencement of construction and any discrepency should be reported .

This drawing should not be reproduced in any part or form without written consent.

All copyrights reserved.

Metric drawing.

All imperial dimensions are approximate.

Contractors MUST ensure that they have the latest issue drawing before they commence work on site.

Do not scale

Rev	Date	Revision
C3	22.06.16	Steel position adjusted
		to co-ord with Eng. drg.
C2	13.05.16	Step in slab level added to co-ord with floor plans
C1	21.03.16	Updated to align with heat loss calc. / B.C / S.E comments

Project :

Little Court
Eaton Park
Cobham

Drawing Title

Section A-A & B-B
Plot 2

design and technical management
67a High street
Burnham
Bucks

Drawn :	Scale:	Date :
R.F	1:50 @ A1	Sept 2015

Drawing No. :	Rev :
312 - 126	C3