Do not scale from this drawing

GENERAL NOTES

DRAWING TO BE READ IN CONJUNCTION WITH ENGINEERS AND OTHER SPECIALIST DRAWINGS.

ALL DIMENSIONS ARE STRUCTURAL AND MUST BE CHECKED ON SITE.

FOR STRUCTURAL, CIVIL AND SUB SURFACE DRAINAGE INFORMATION, SEE STRUCTURAL ENGINEERS DRAWINGS.

FOR BUILDING SERVICES, SEE MECHANICAL AND ELECTRICAL DRAWINGS

Note:
Please refer to Structural Engineer's drawings for all Structural Requirements

- All works to comply with UK Building Regulations

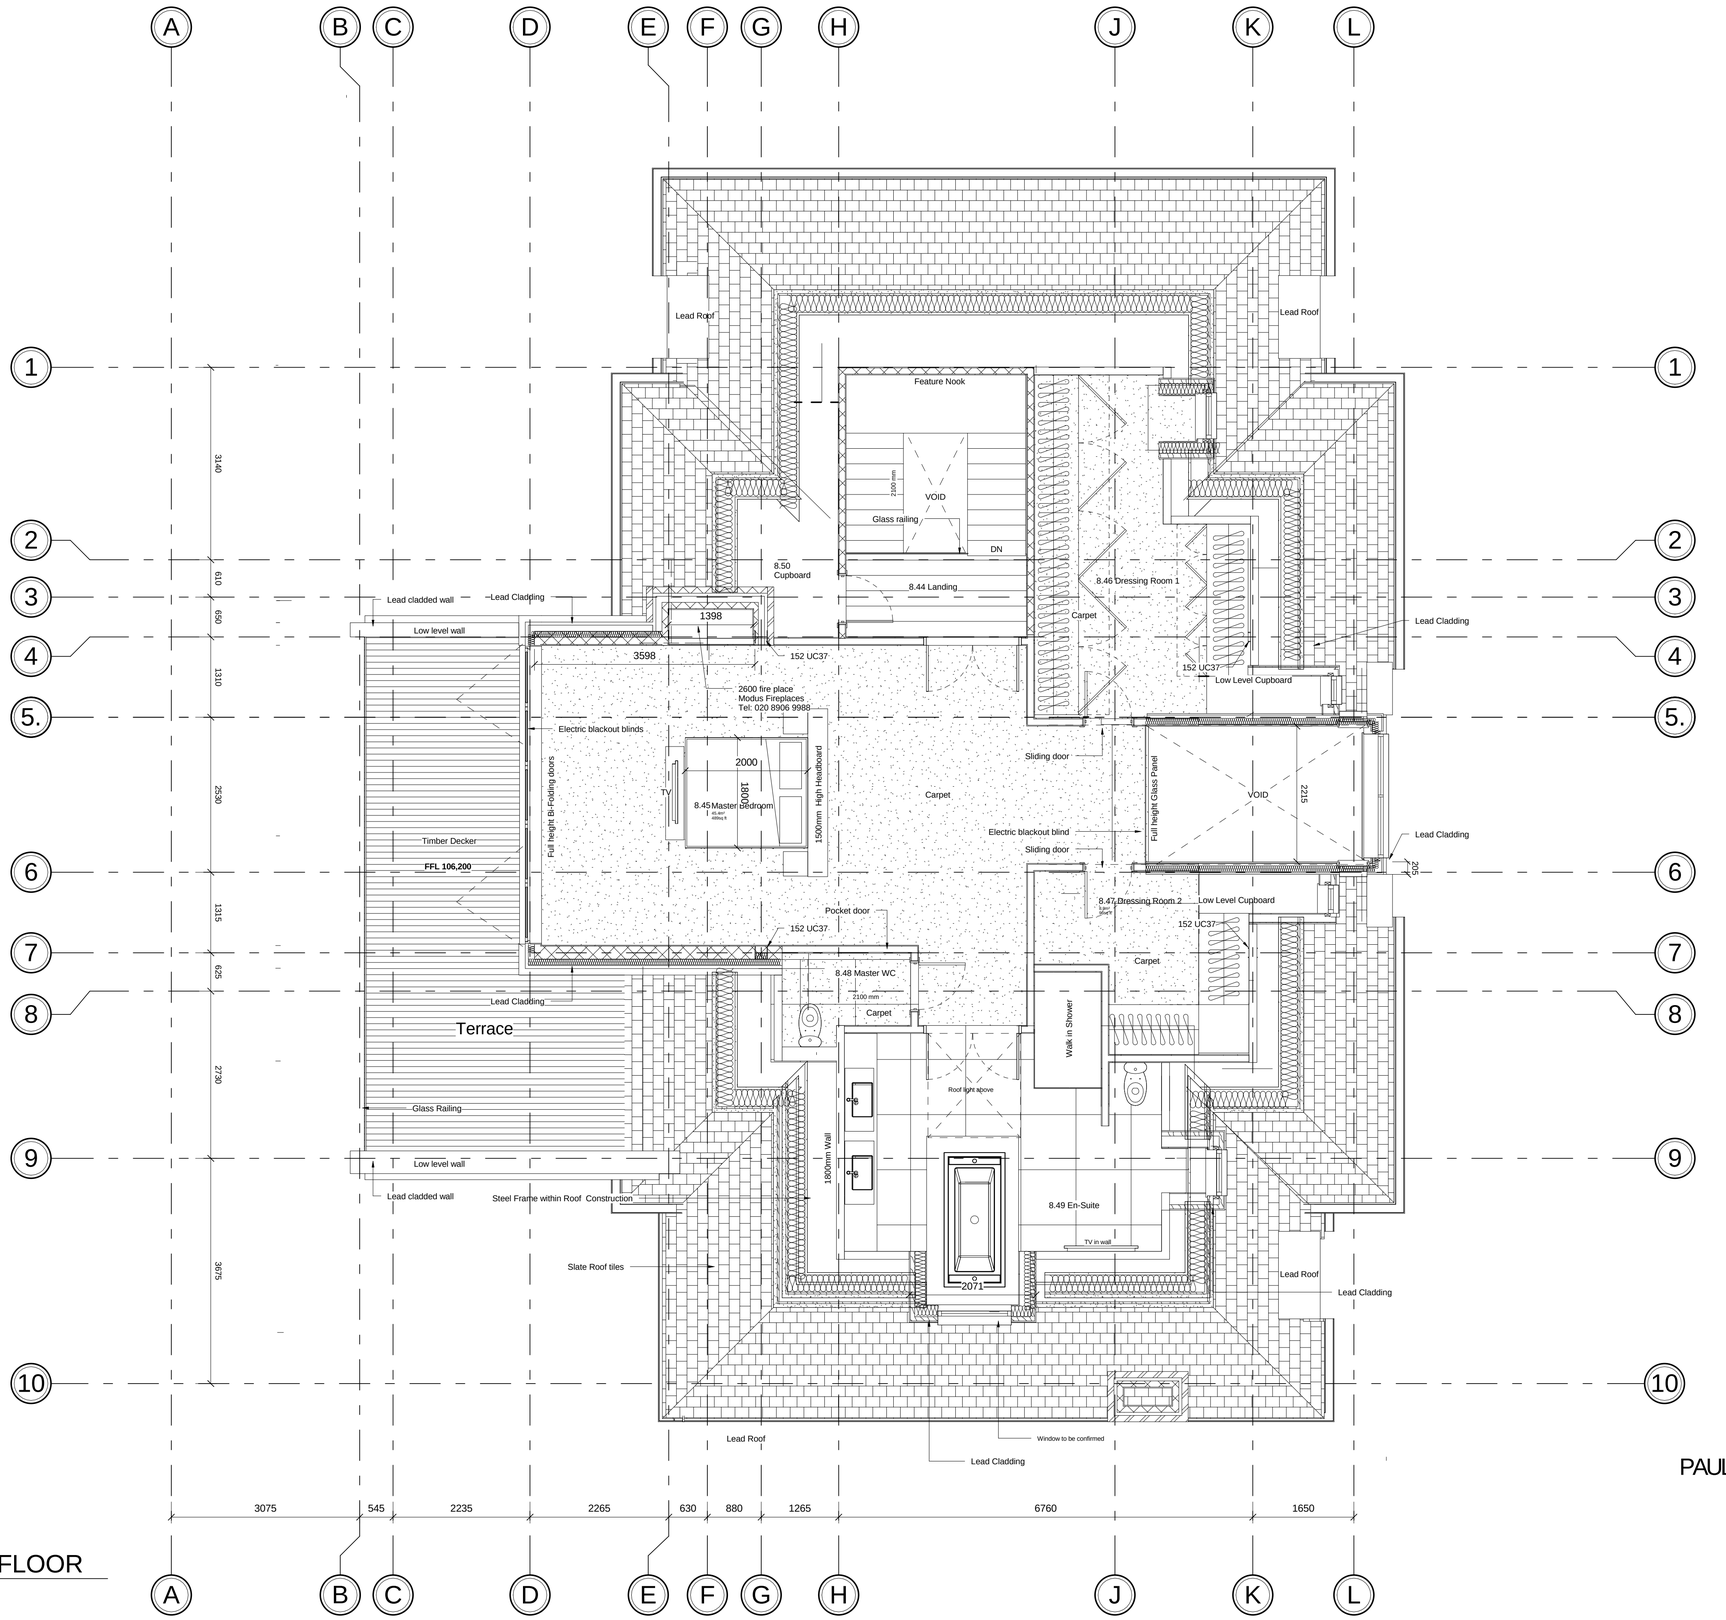

1 GA - SECOND FLOOR
1 : 50

FOR CONSTRUCTION

Rev	Description	Issued	Dwn	Chk
E	ROOM REFERENCES REVISED	Date 130	AJB	IF
D	LAYOUT REVISED TO CLIENT'S COMMENTS	05/11/12	AJB	IF
C	SVP ICCATIONS ADDED	21/03/12	AJB	IF
B	REVISED CHIMNEY POSITION	24/02/12	AJB	IF
A	TENDER ISSUE	24/11/11	AJB	IF

Client
Stacey Cartwright

Project
34 Roedean Crescent,
London, SW15

Drawing
GA DRAWING
SECOND FLOOR PLAN

Scale	Date	Drawn	Checked
1 : 50@A1	NOV 11	AJB	IF

PAUL BROOKES **ARCHITECTS**
The Works 28 Barnes Avenue London SW13 9AB

T 020 8563 0181
F 020 8563 0763
E pb@pbaworks.co.uk

Drawing No.
4299 | F | [ ] | 103 | E