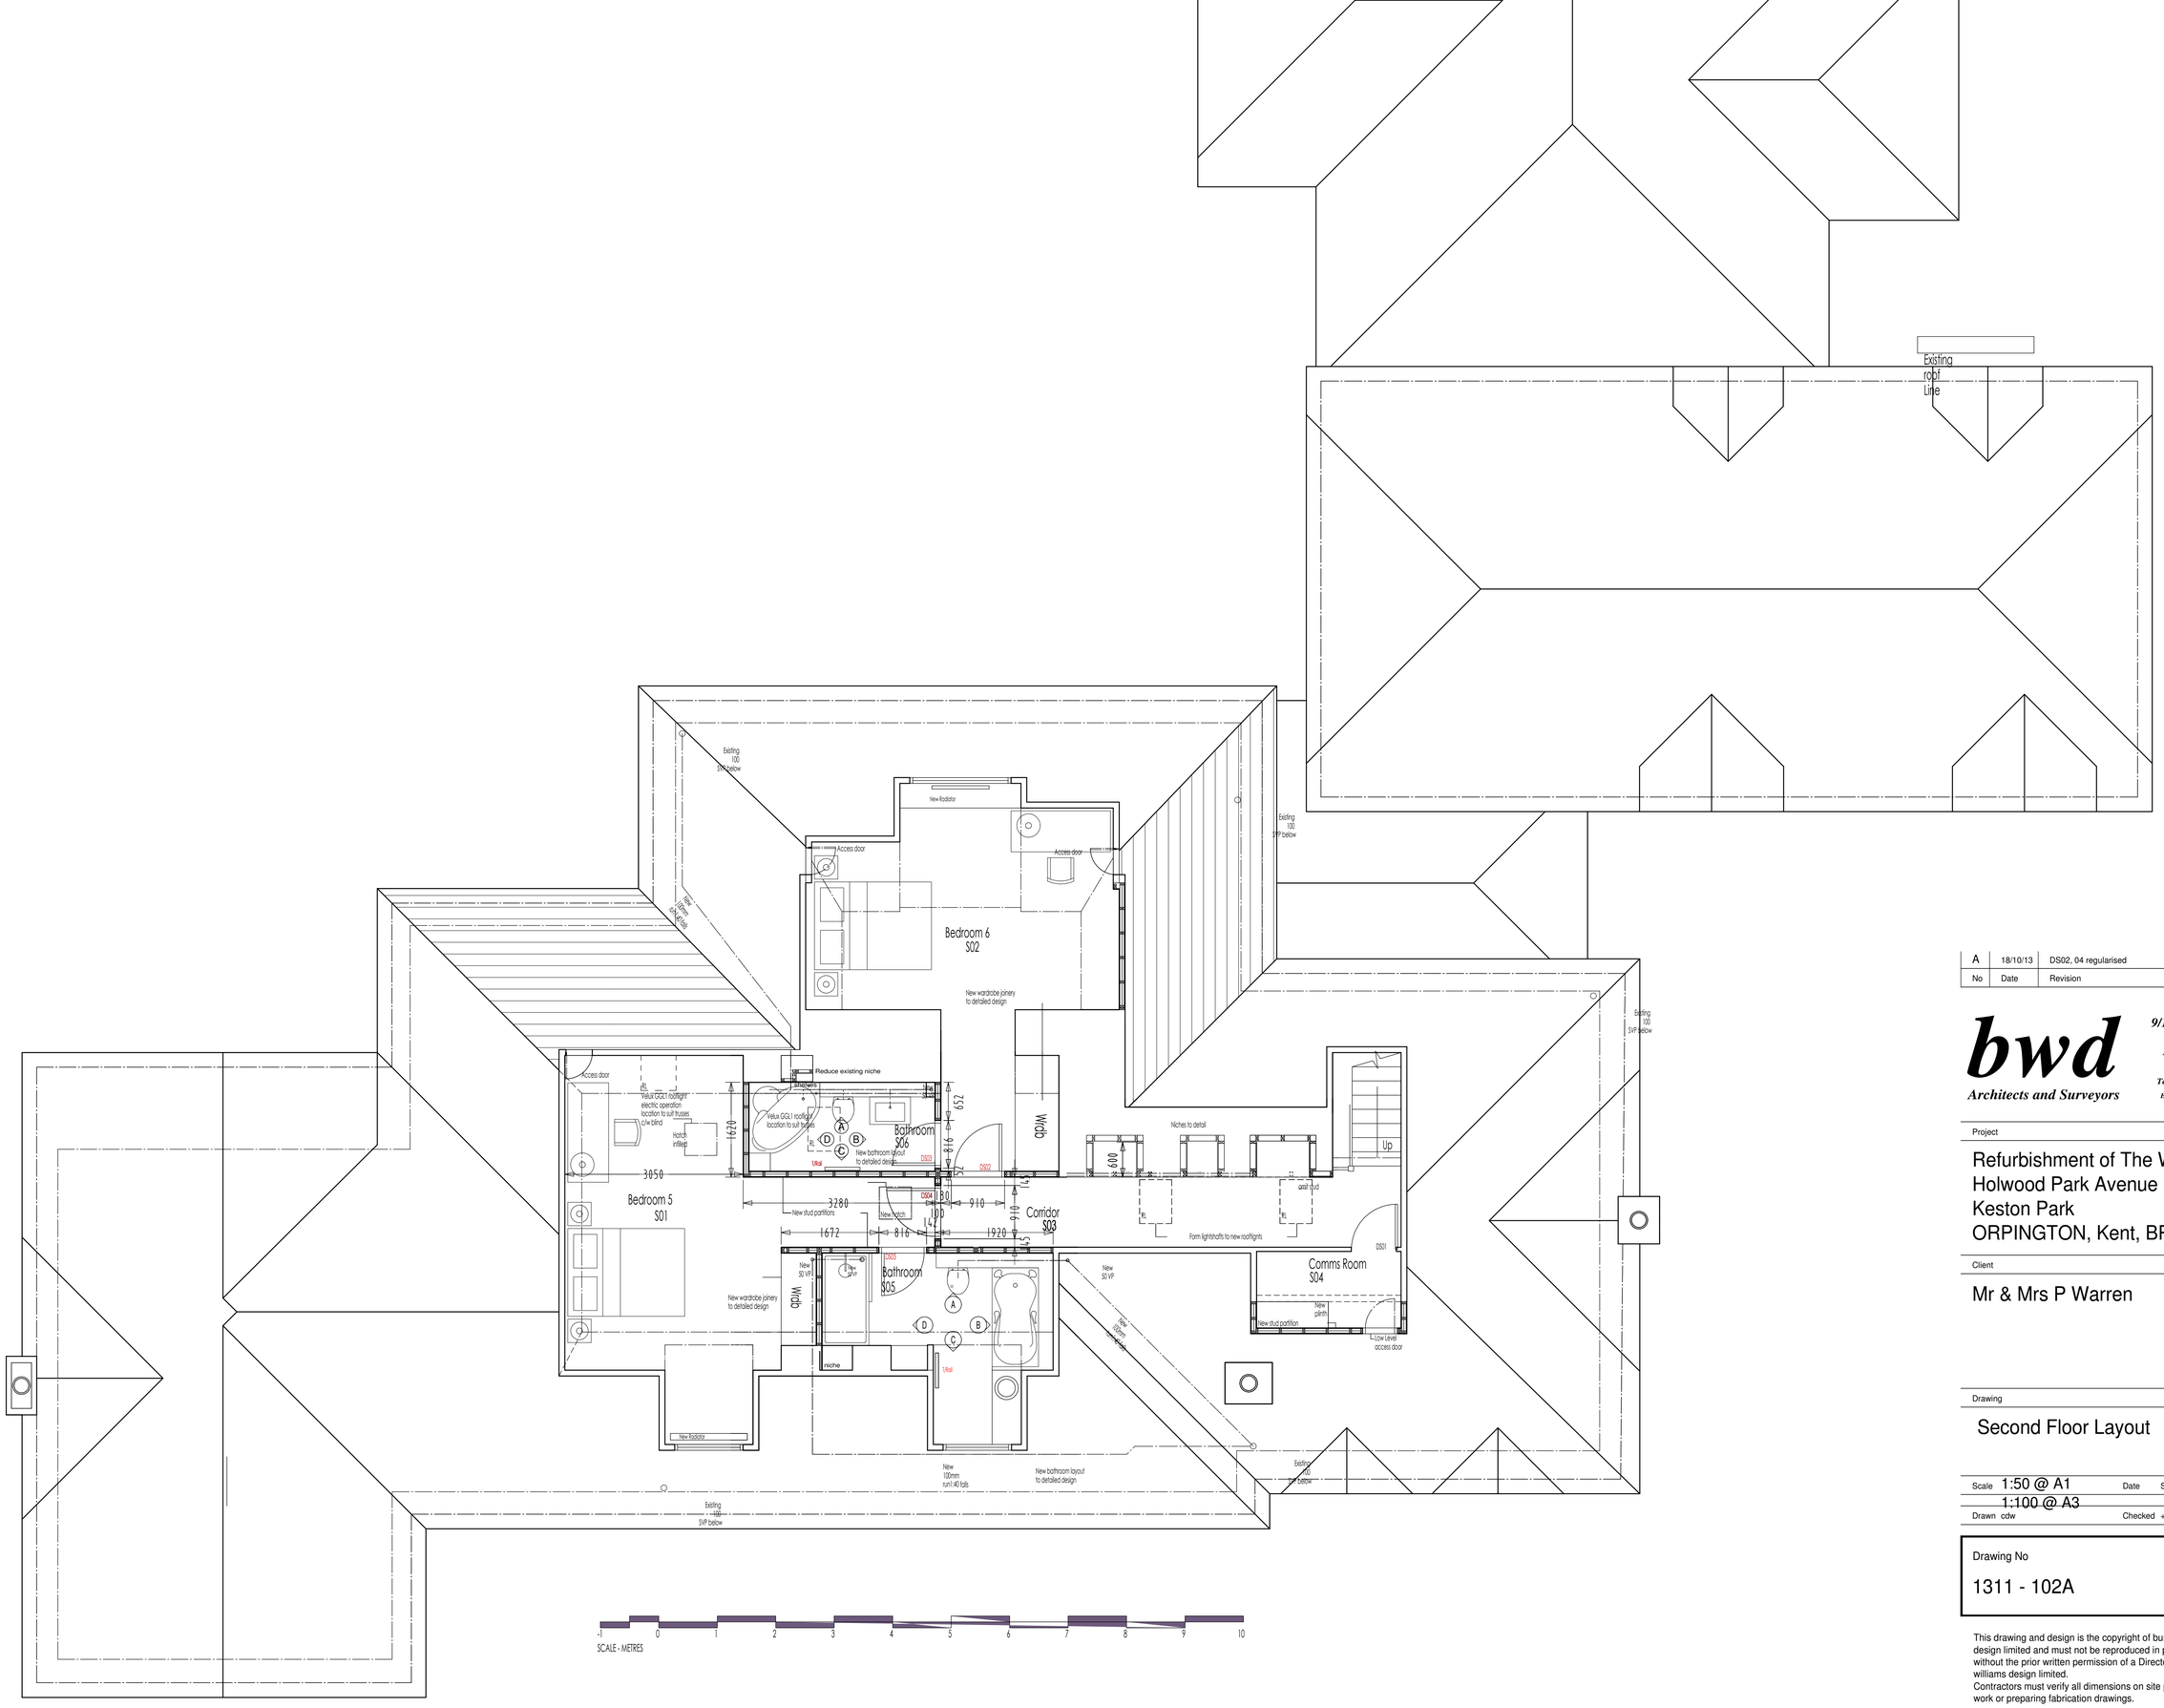

No	Date	Revision	Initial
A	18/10/13	DS02, 04 regularised	cdw

bwd
Architects and Surveyors

9/11 Regent Street
Hinckley
Leicestershire
LE10 0AZ
Tel/FAX 01 455 251 157
Email contact@bwdltd.com

Project

Refurbishment of The White Lodge
Holwood Park Avenue
Keston Park
ORPINGTON, Kent, BR6 8NG.

Client

Mr & Mrs P Warren

Drawing

Second Floor Layout

Scale 1:50 @ A1
1:100 @ A3
Date Sept
Drawn cdw
Checked +

Drawing No

1311 - 102A

This drawing and design is the copyright of burgoine williams design limited and must not be reproduced in part or in whole without the prior written permission of a Director of burgoine williams design limited.
Contractors must verify all dimensions on site prior to commencing work or preparing fabrication drawings.