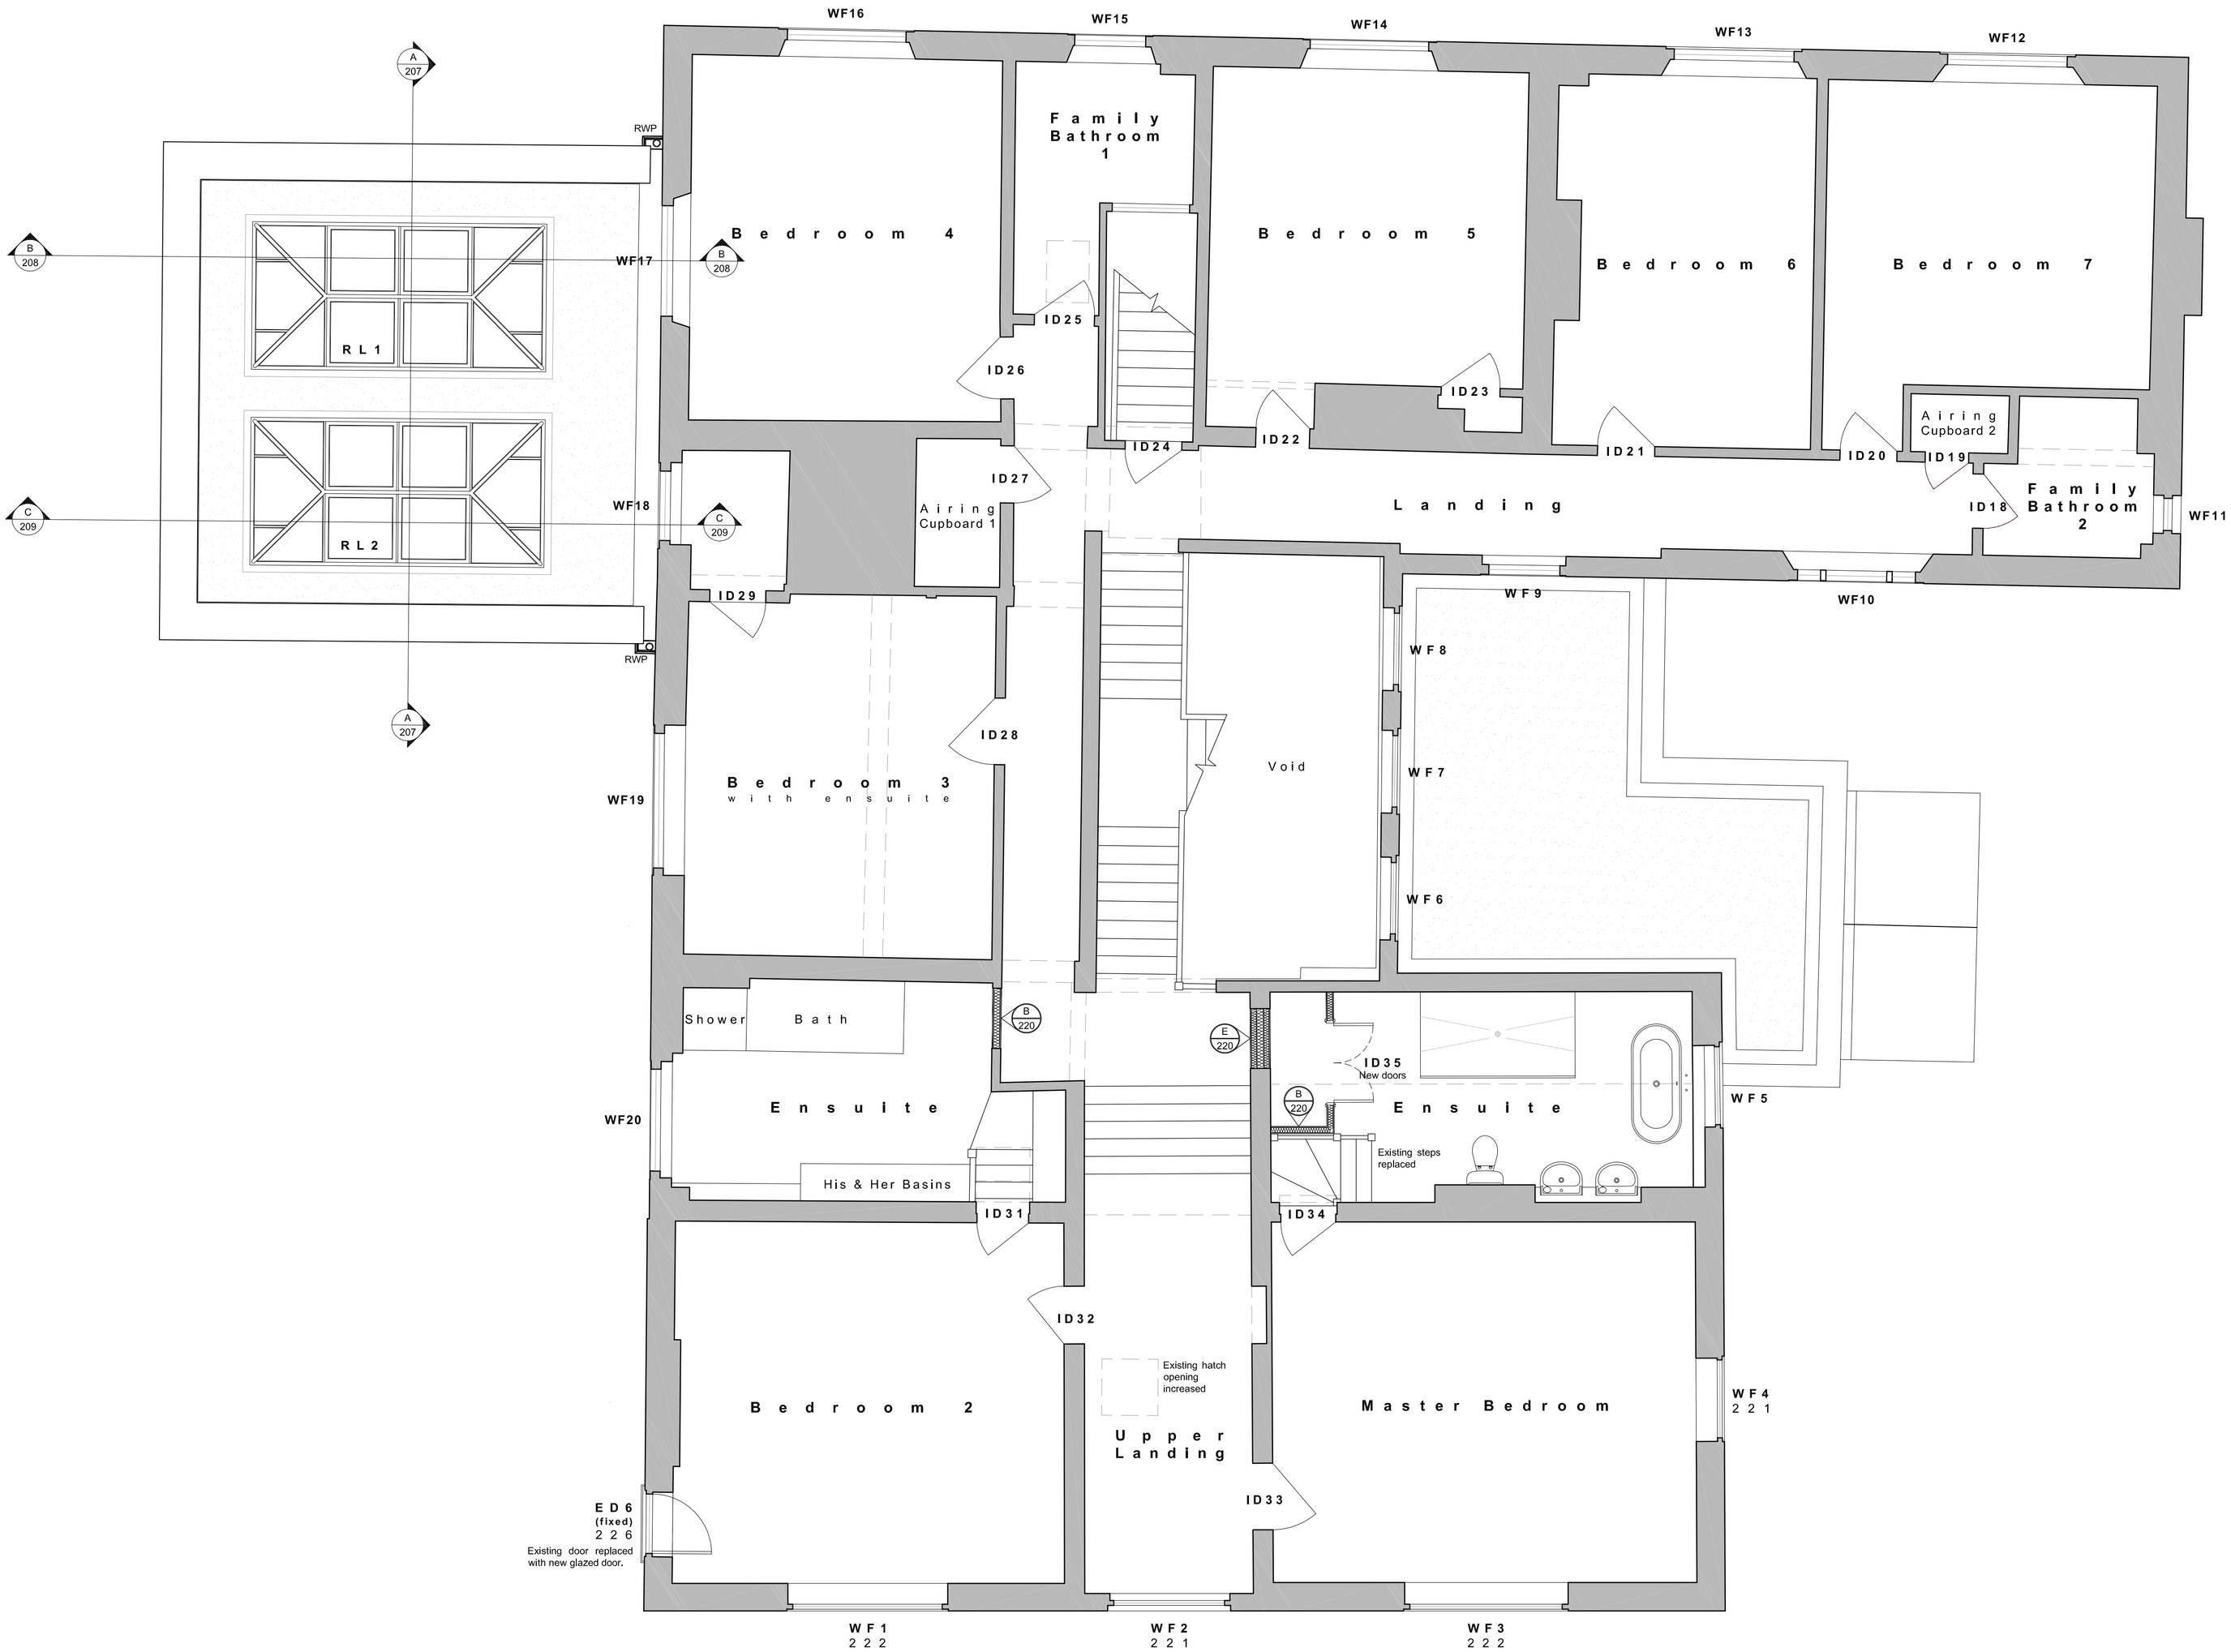

Proposed First Floor Plan
Scale 1:50 @ A1

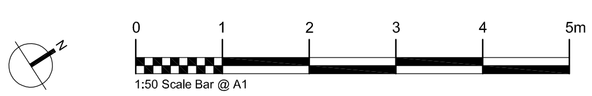

NOTES:

Do Not Scale.

Report all discrepancies, errors and omissions.

Verify all dimensions on site before commencing any work on site or preparing shop drawings.

All materials, components and workmanship are to comply with the relevant British Standards, Codes of Practice, and appropriate manufacturers recommendations that from time to time shall apply.

For all specialist work, see relevant drawings.

This drawing and design are copyright of Clague LLP
Registration number OC335948.

Rev	Date	Description

Project Title

Mr & Mrs J Sale
Brissenden
Bethersden
Ashford
Kent
TN26 3BE

Drawing Description

Building Regulations

Proposed First Floor Plan

Scale	Drawn by
1:50 @ A1	HW
Date	Checked by
January 2019	JK

CLAGUE ARCHITECTS

62 Burgate, Canterbury
Kent CT1 2BH 01227 762060

1 Kinsbourne Court, Luton Road,
Harpenden, Hertfordshire Al5 3BL 01582 765102

4th Floor, 99 Charterhouse Street
London EC1M 6HR 0203 597 6112

CANTERBURY LONDON HARPENDEN

Drawing Number

23428A/205

Revision