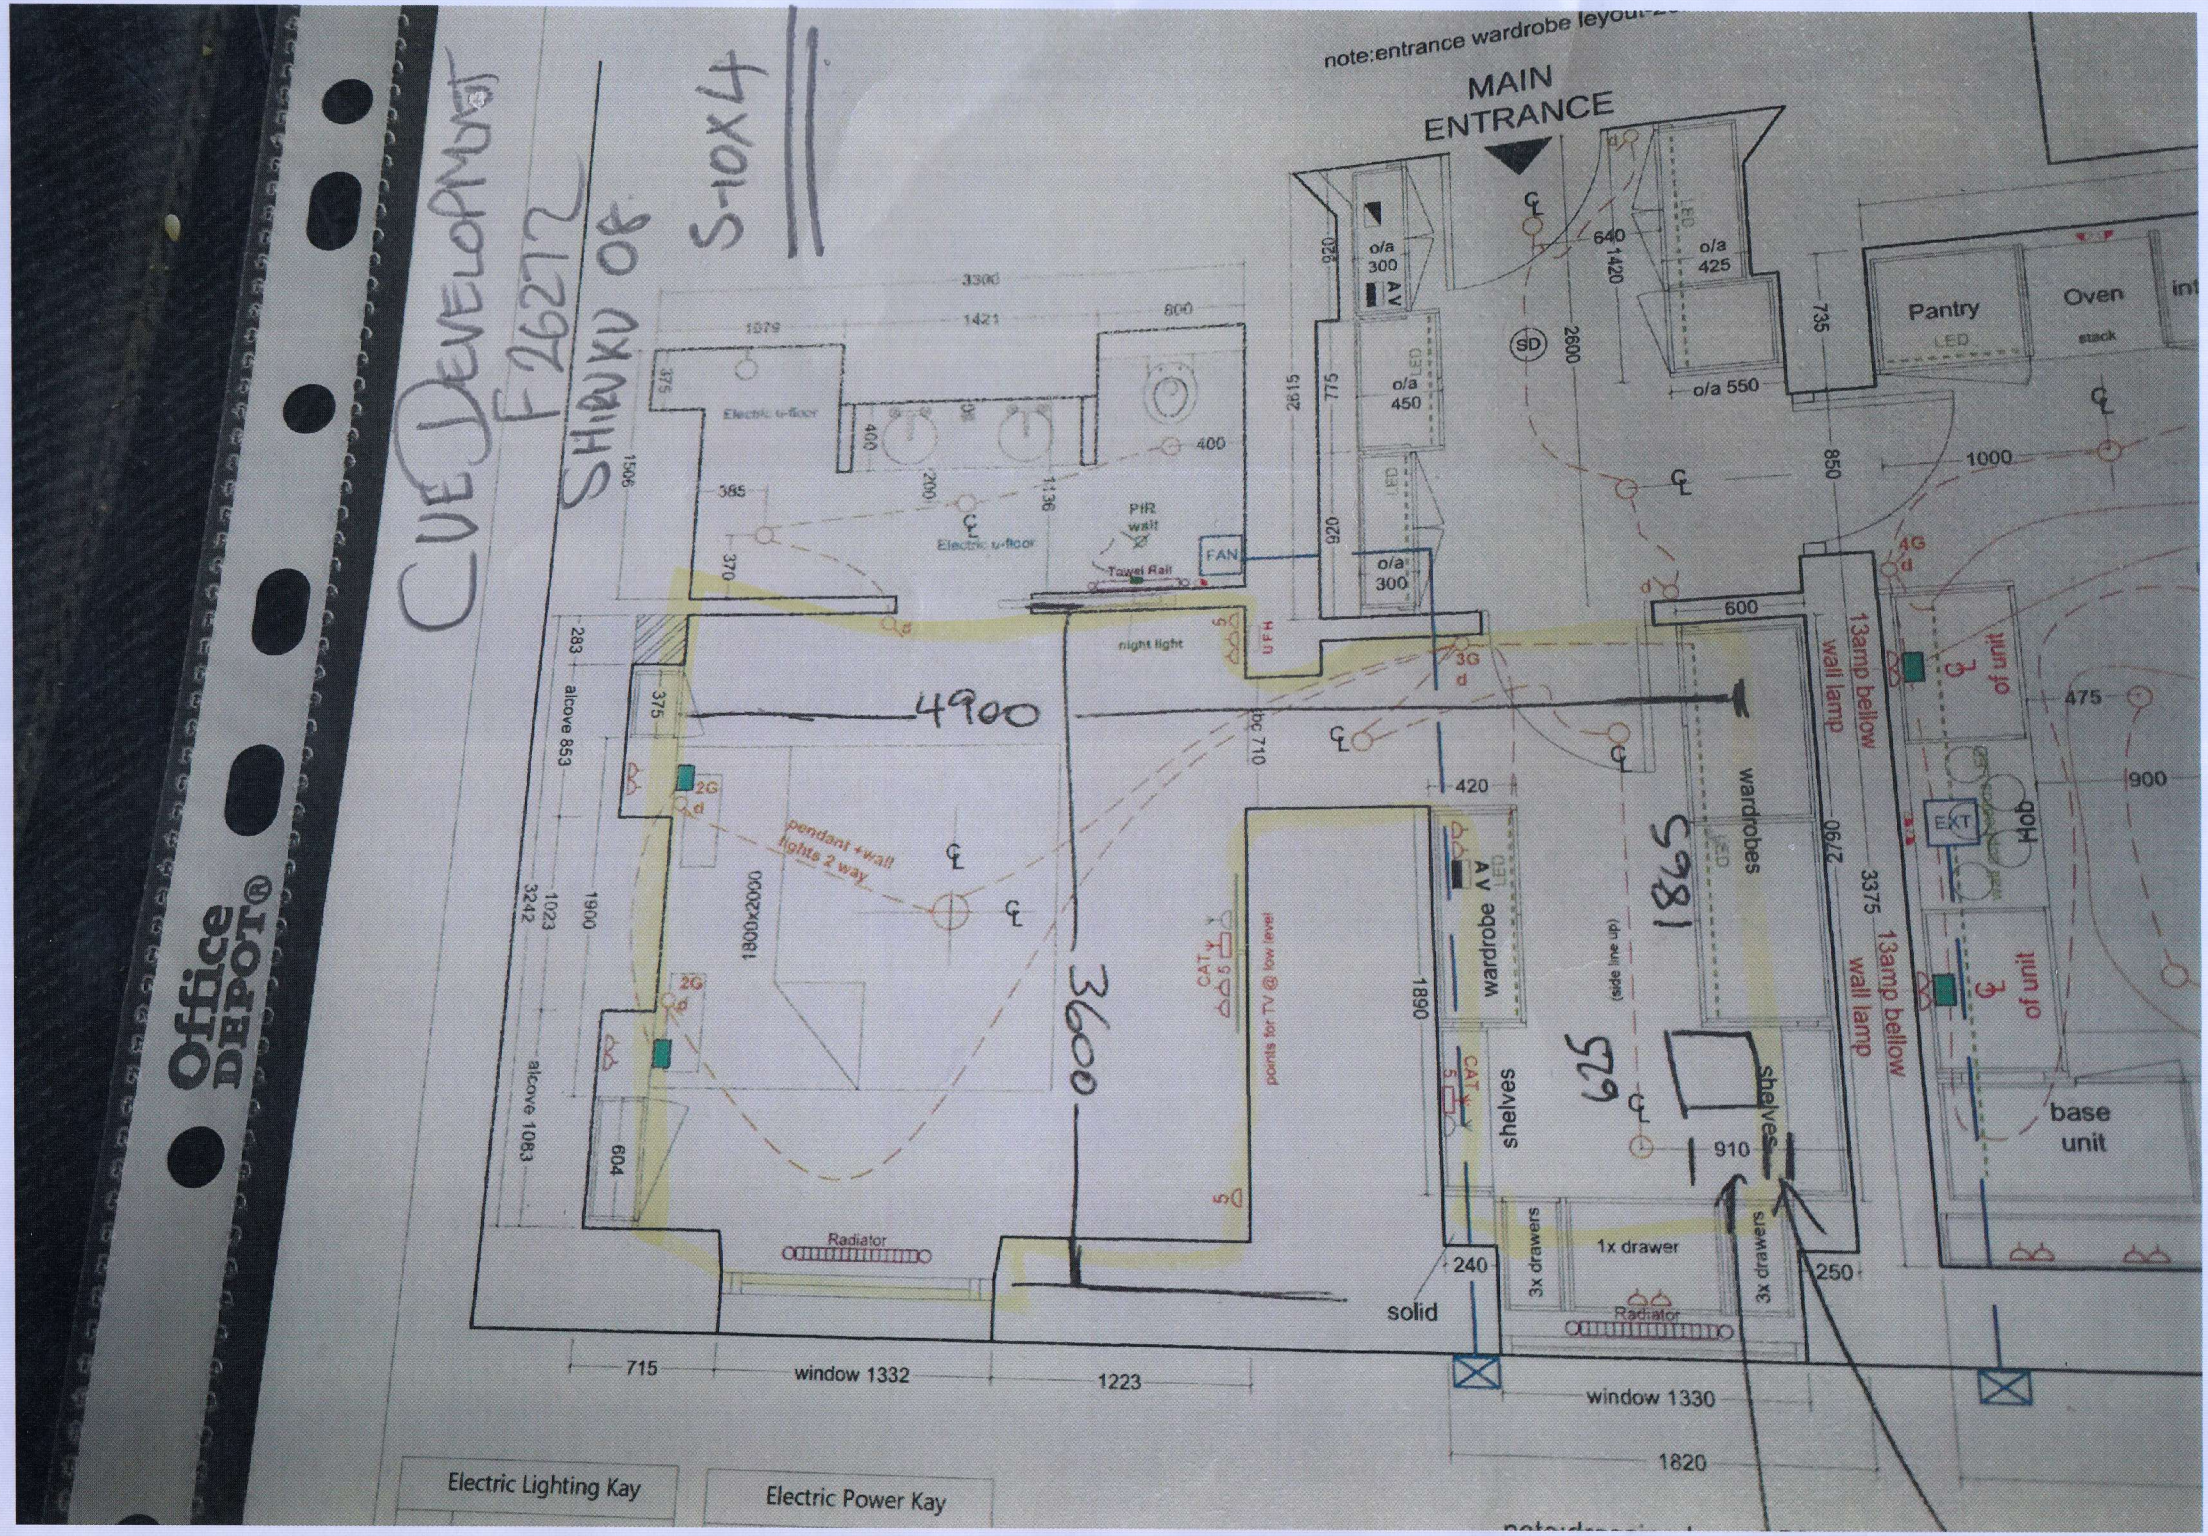
note:entrance wardrobe layout
MAIN ENTRANCE
Pantry
Oven
stack
Hob
base unit
wardrobes
wardrobe
shelves
3x drawers
1x drawer
solid
13amp bellow wall lamp
pendant +wall lights 2 way
points for TV @ low level
night light
Towel Rail
PIR wall
FAN
Electric u-floor
Radiator
alcove 853
alcove 1083
window 1332
window 1330
Electric Lighting Key
Electric Power Key
4900
3600
1865
579