mrcarpet
DESIGNS FOR FLOORS

F30197
CHARLTON HOUSE
103-105
LILLIE RD
SW6 7SX
2 OF 2

FLAT 11

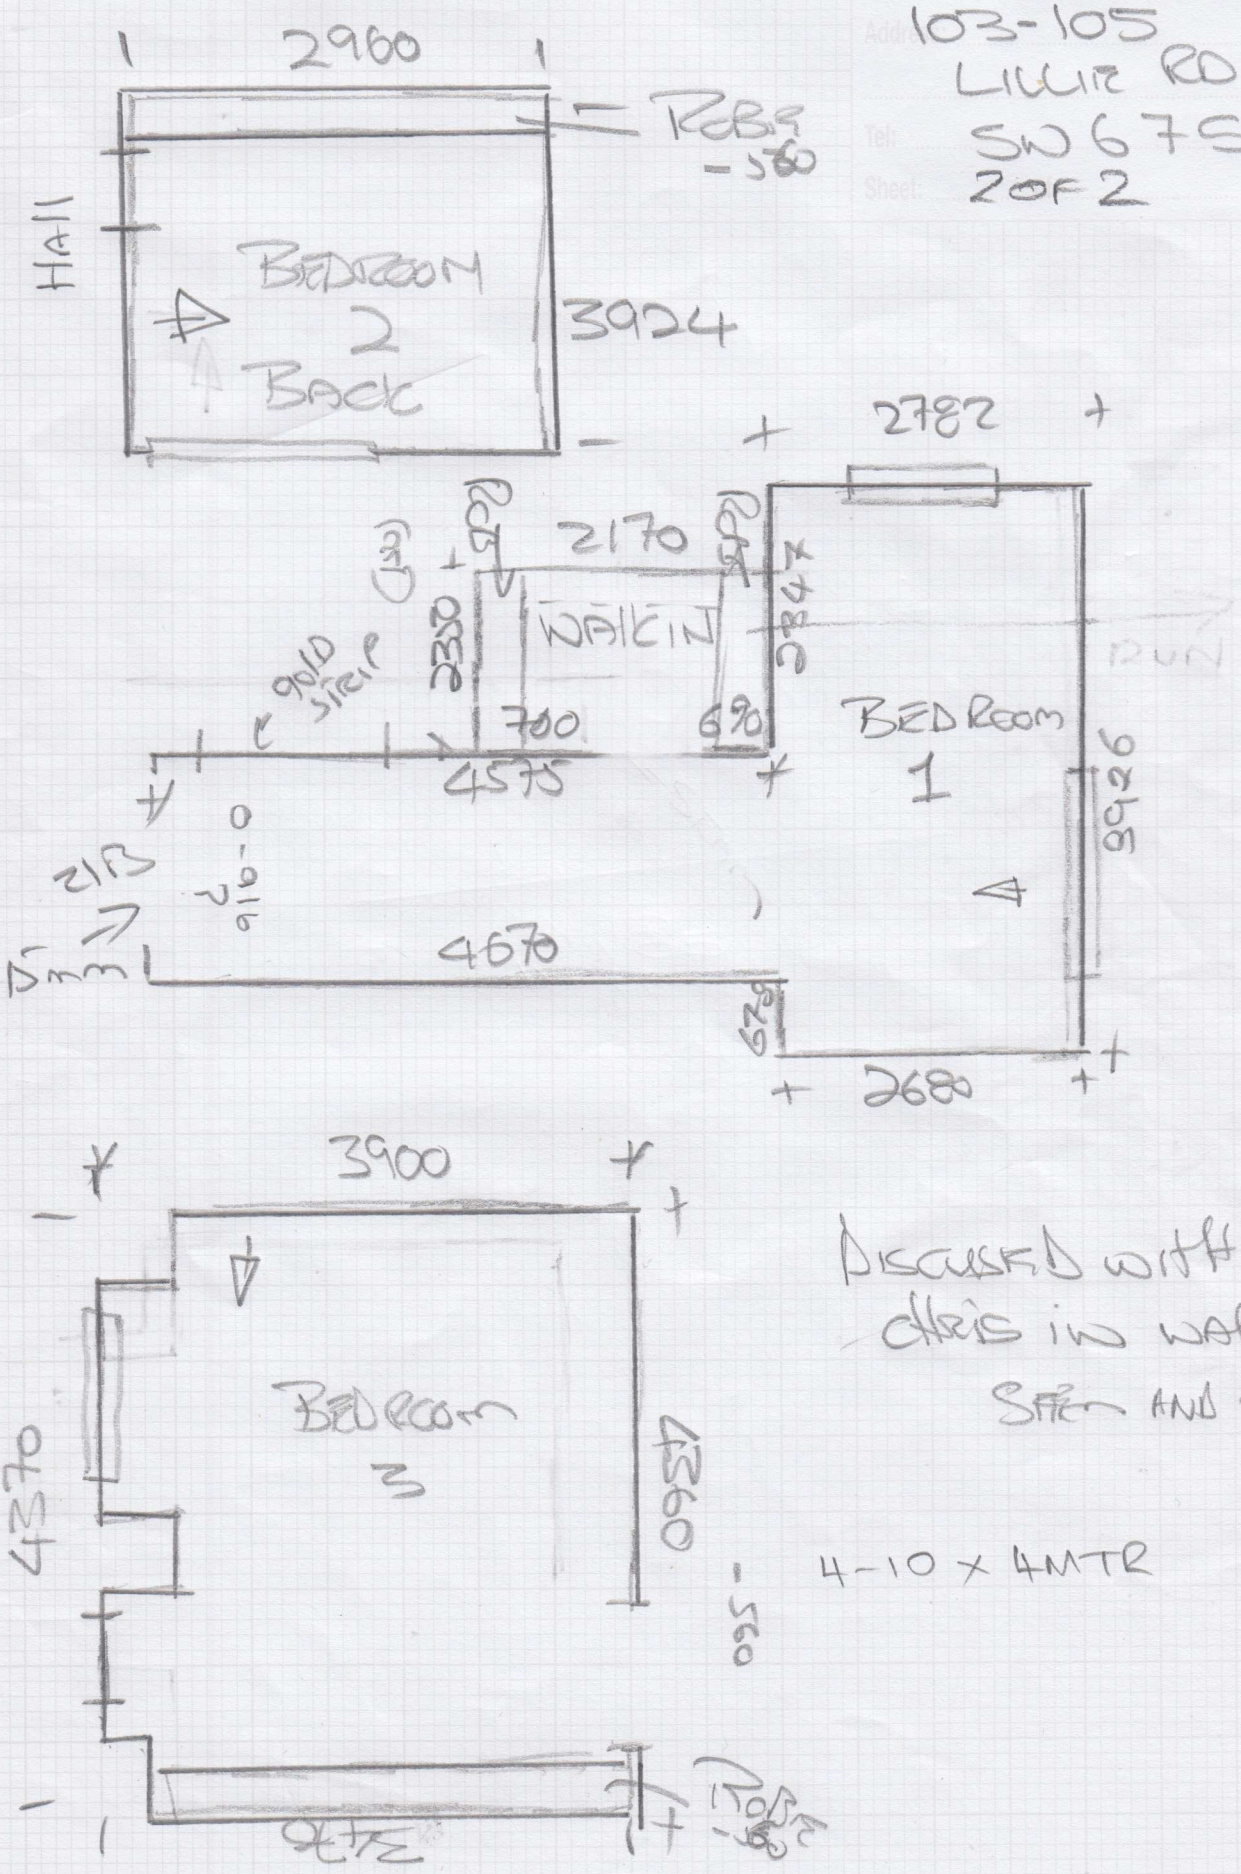

DISCUSSED WITH
CHRIS IN WALKING
STEP AND FAN

4-10 x 4MTR