CUTTING PLAN

mrcarpet
DESIGNS FOR FLOORS

Job No: F30593
Name: SEB RUSSELL-SMITH
Address: 61 TASSO RD
W6 8LP
Tel:
Sheet: 1 of: 2

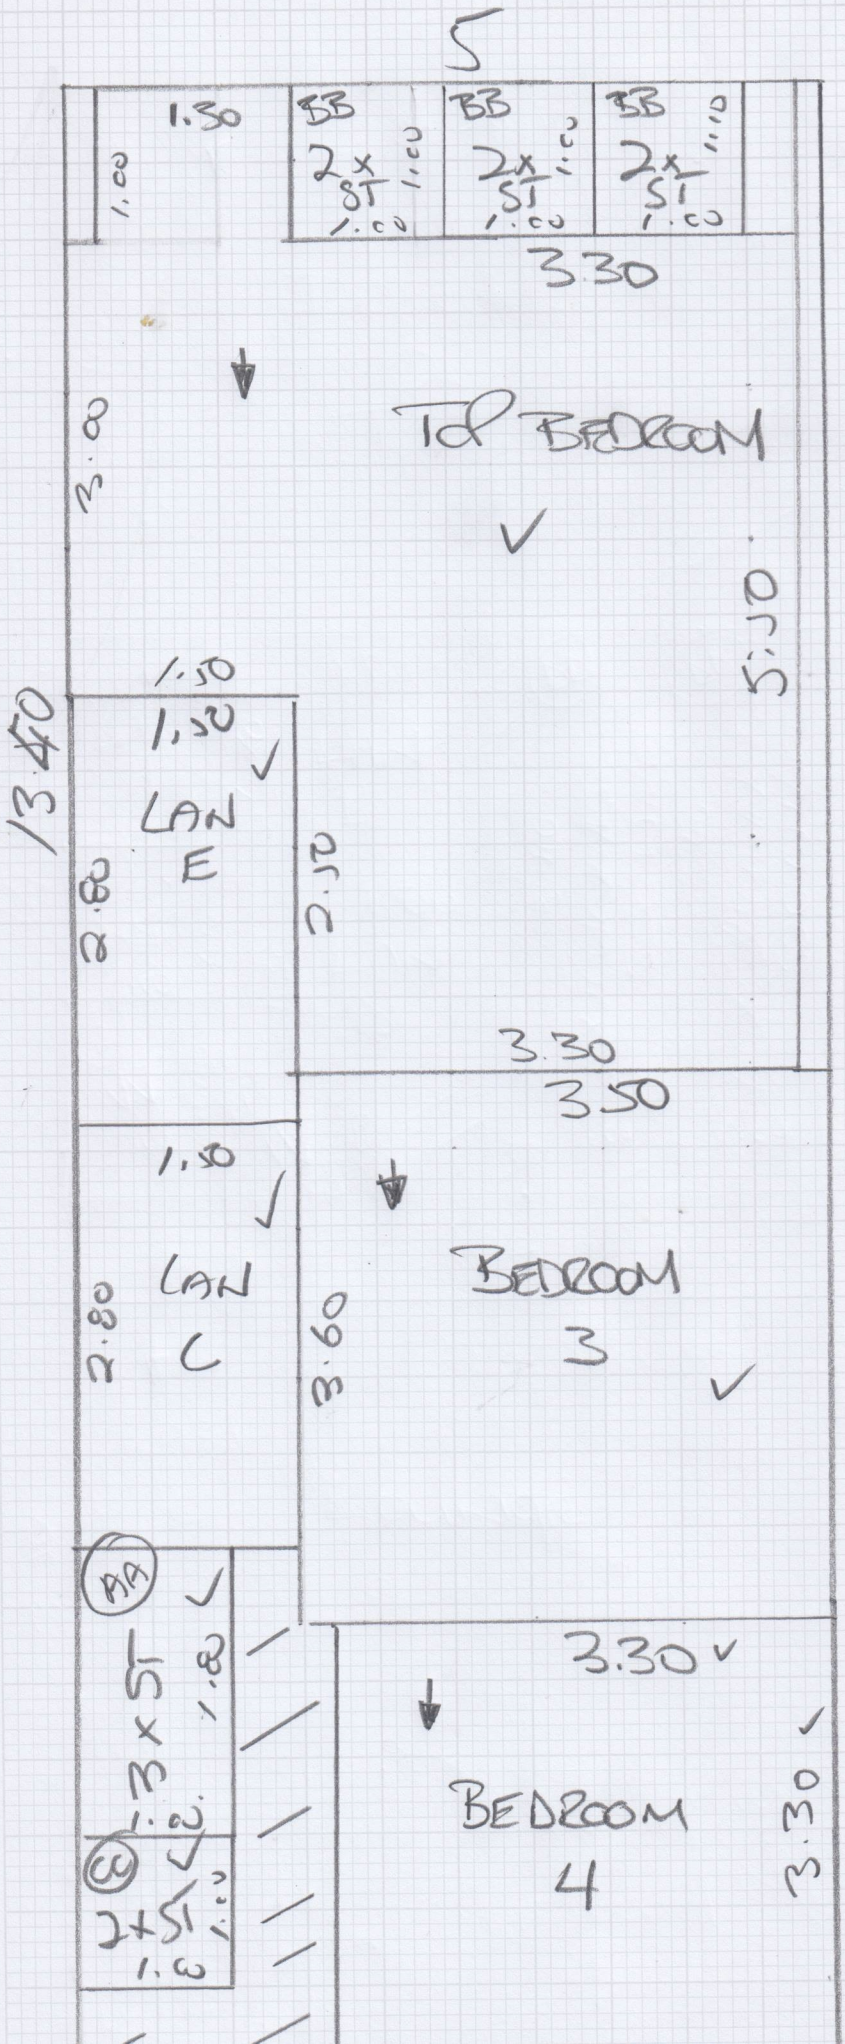

13.40

Cutting Plan

mrcarpet
DESIGNS FOR FLOORS

Job No: F30 593
Name: SEB - Russell Smith
Address: 61 Tasso Rd W6 8LP
Tel:
Sheet: 2 of: 2

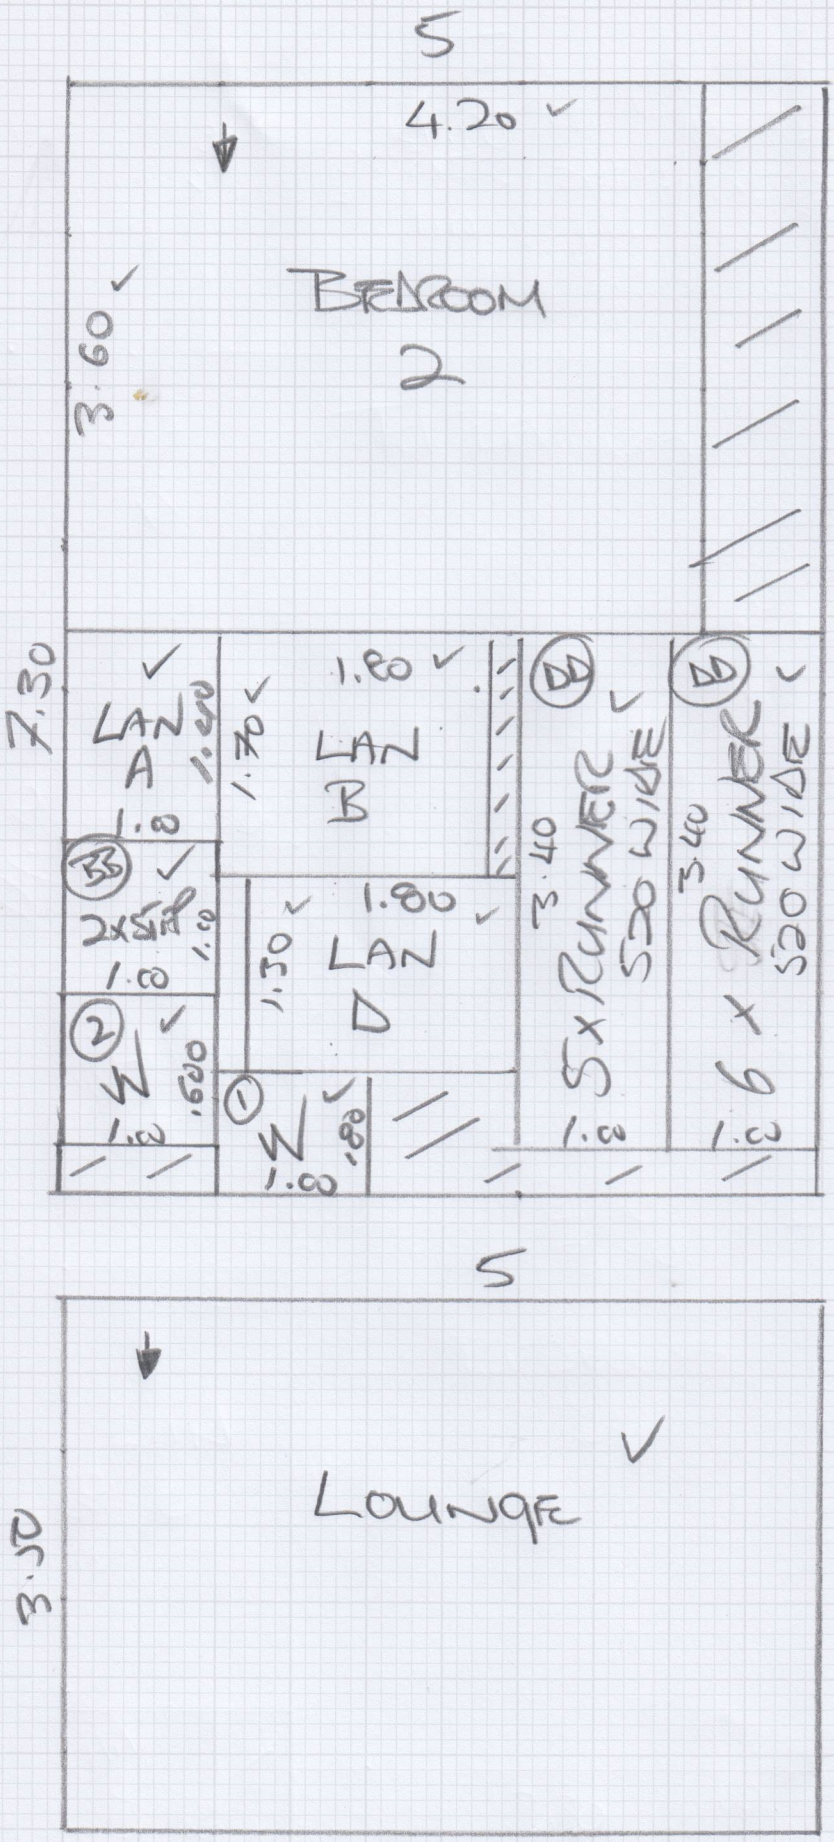

7.30 x 5

3.50 x 5