PHASE 1 – 3 BEDS – 6/9 – 2nd Call
PHASE 2 – L/Room + Hall – 7/9 – 1st Call

P27655
MANNERS
15 WOODLANDS GATE
SW15 2SY

2nd floor (small lift)
Cut around fitted W/Robes (new s/e)

(1 of 1)

STAINTREE TWIST
Colour – STA – 004

LOUNGE	505 x ACO
BED 1	450 x ACO
BED 2	255 x ACO
BED 3	435 x ACO
HALL	250 x ACO
HALL	170 x ACO
	2065 x ACO

Keep waste off side for Living Room filler on phase 2

WASTE TO FLUE (A)

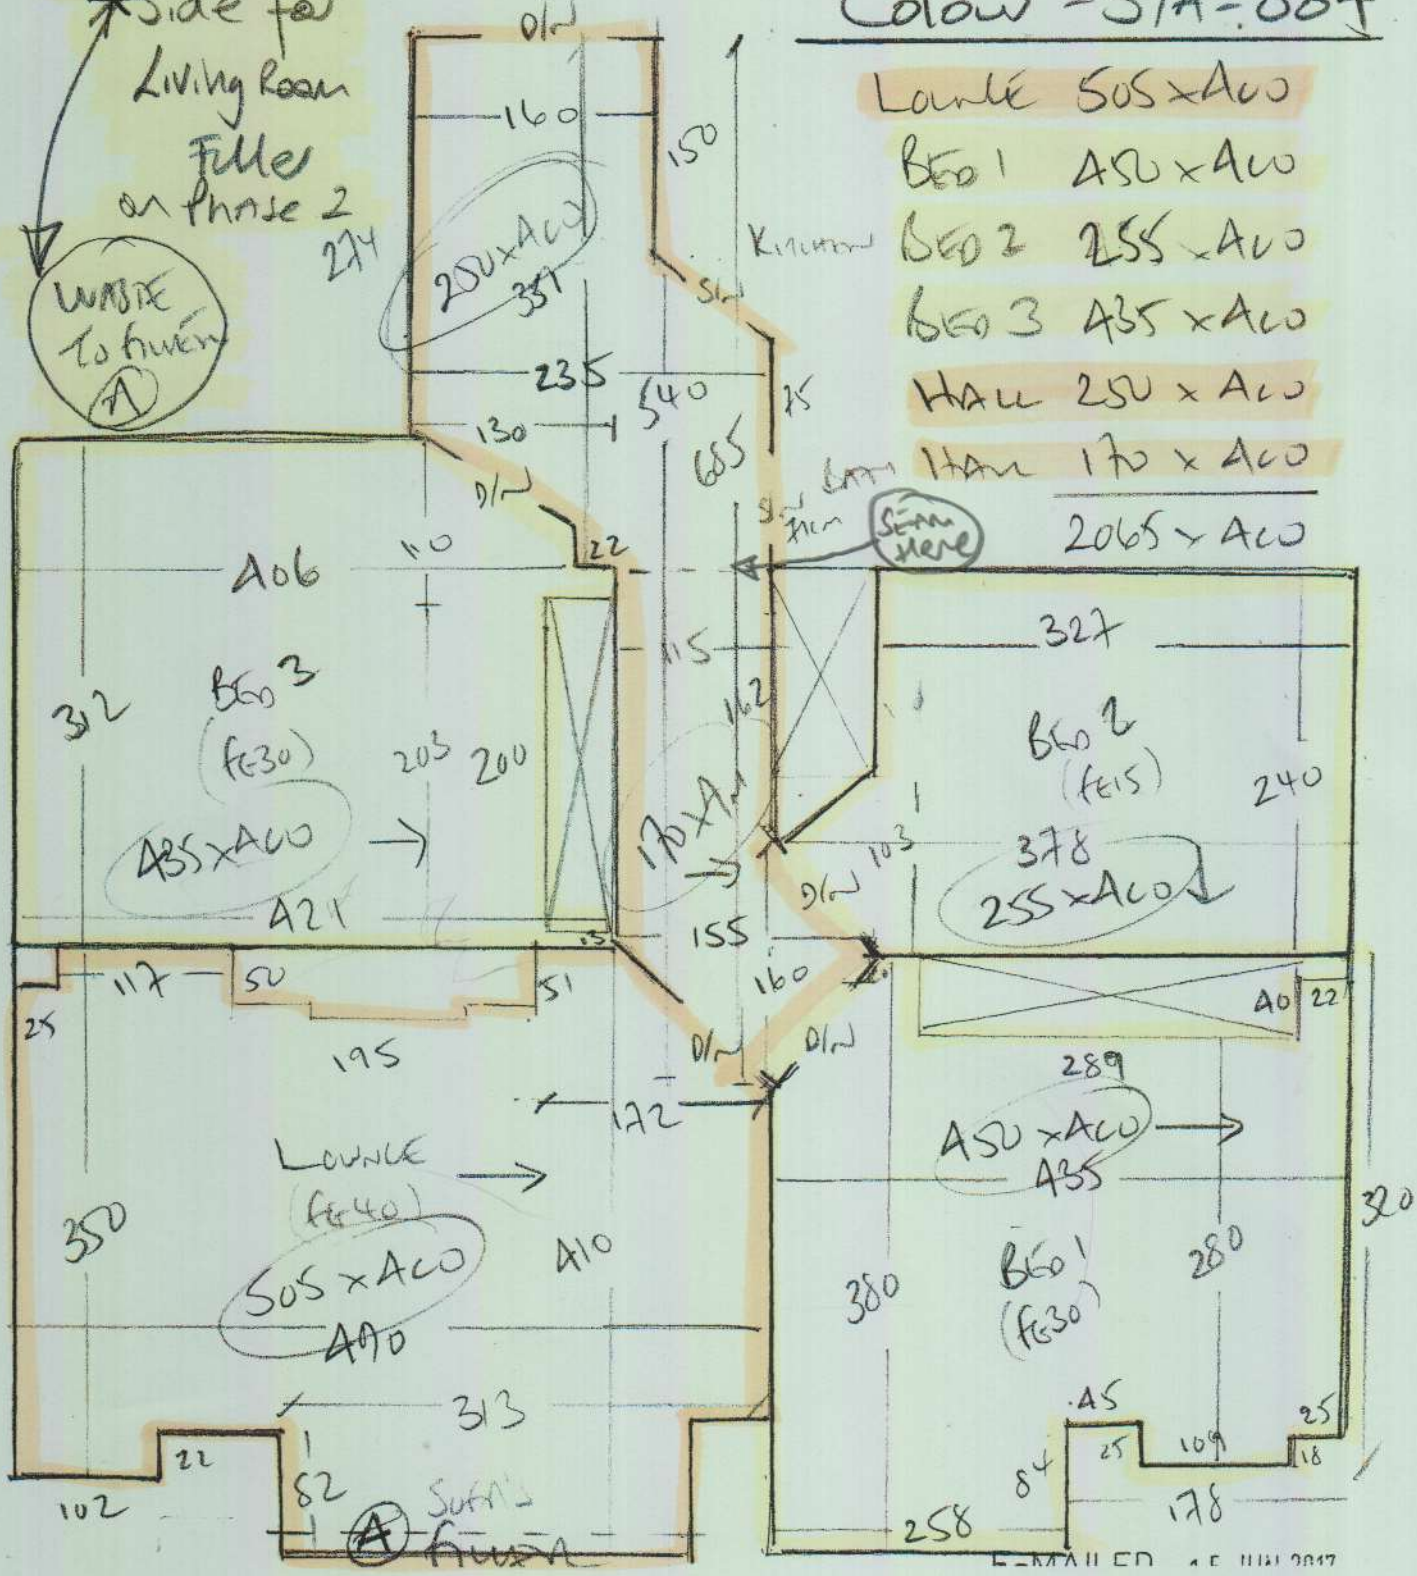

E-MAILED 15 JUN 2017