R17256

MRS F. SMITH
99 Trinity Road
Wimbledon
SW19 8QZ

Van Gogh
Classic Oak
VGW 86T

21 Boxes

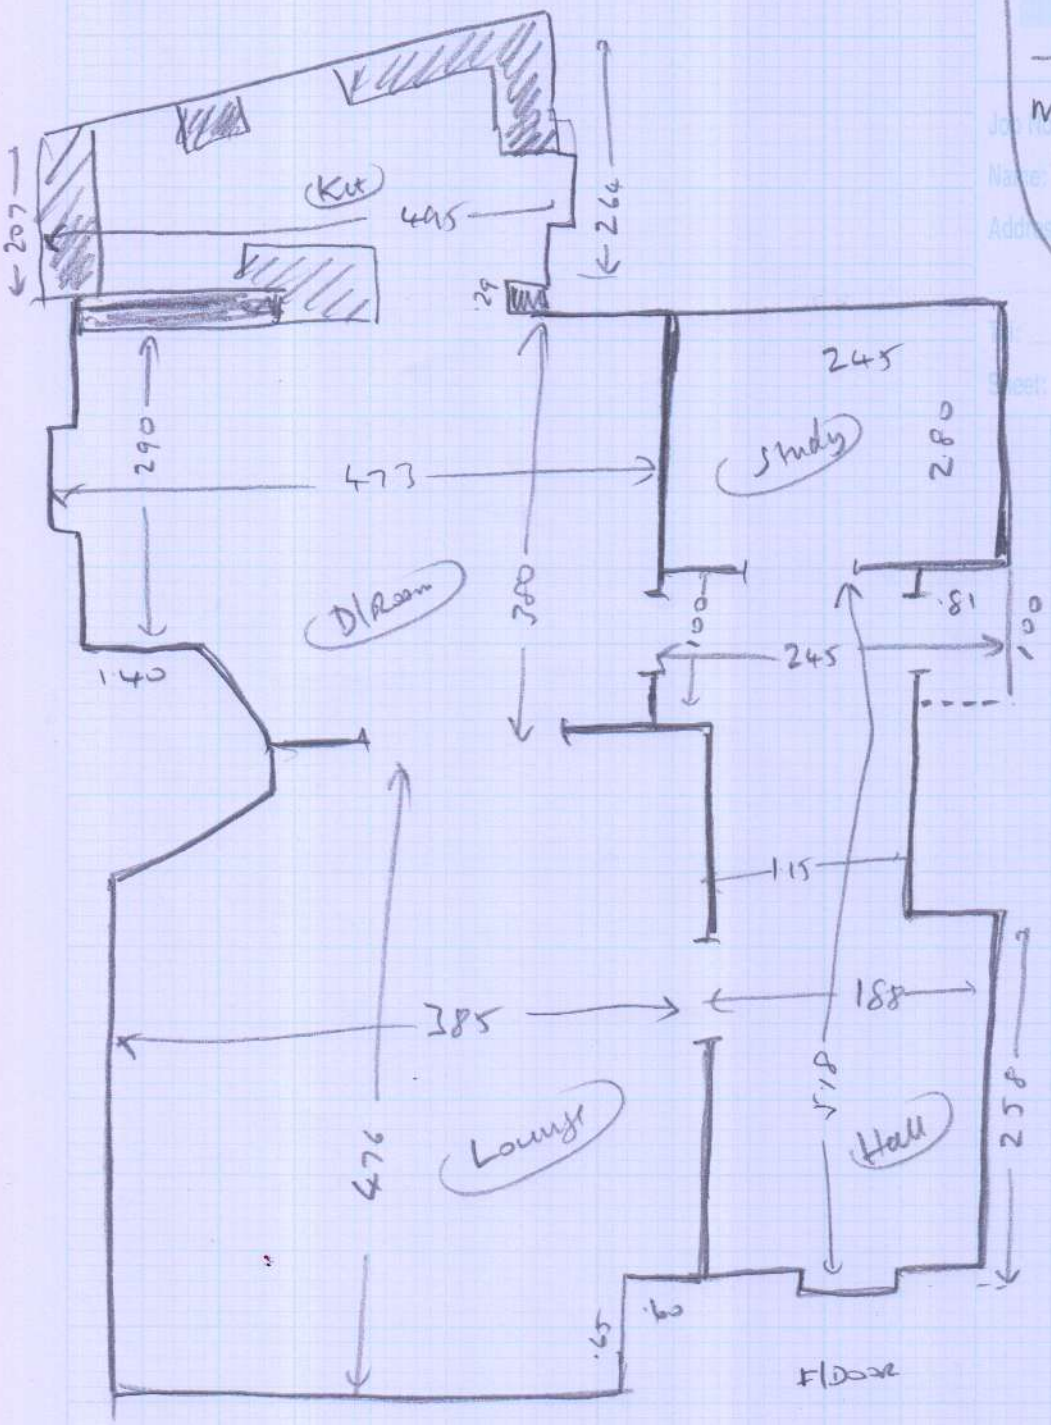

no uplift to do
needs ply all over
needs stopgap too all over
Roy to supply primer

1 of 1