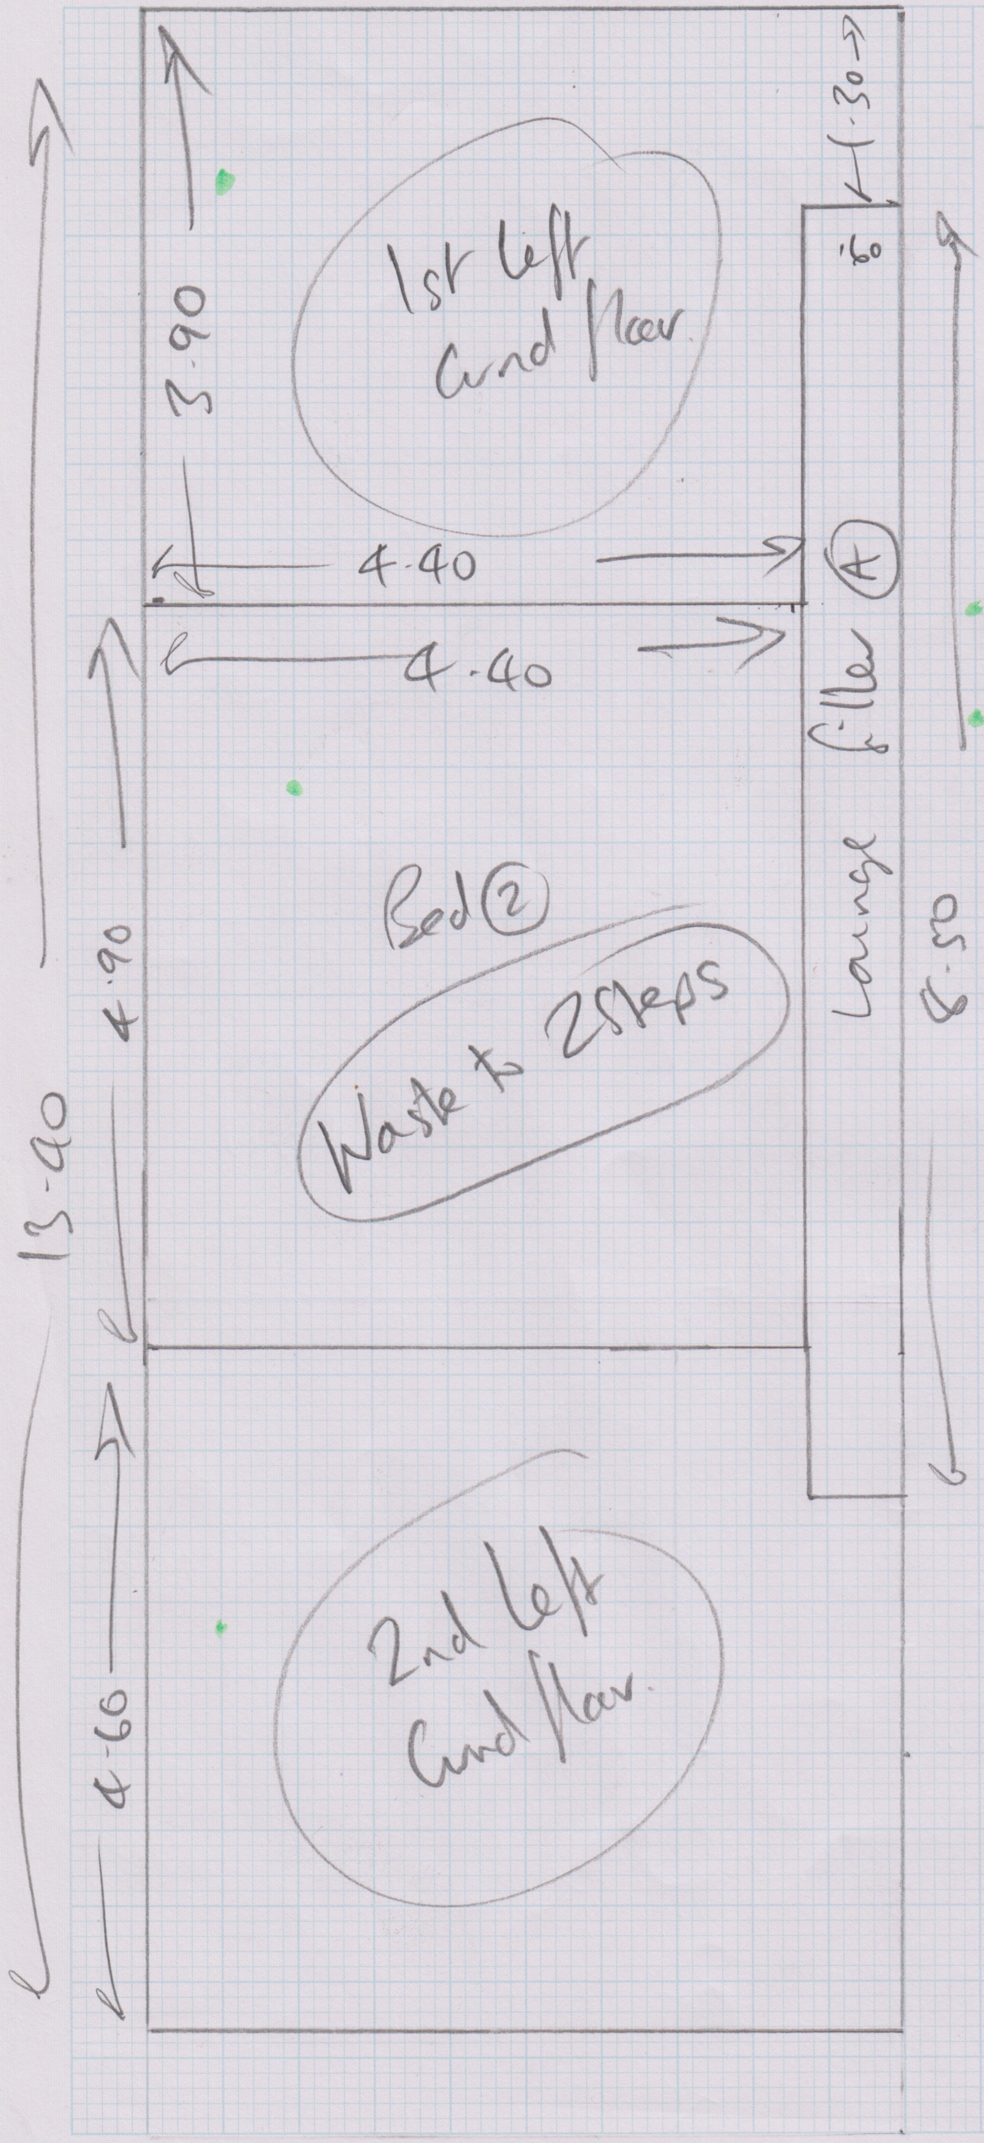
1st left
Grnd floor
3.90
4.40
4.40
.30
.60
Ⓐ
Lounge filler
Bed ②
Waste to 2Steps
4.90
13.90
6.50
2nd left
Grnd floor
4.60

Job No: R17379.
Name: Christopher wren.
Address: Brown Oaks.
East Lane
Tel: west Horsley
Sheet: 1 of: 5 KT24 6LR

Lounge	8.20 × 5m.
Bed 3.	2.95 × 5m
Plan	13.40 × 5m
Plan.	12.50 × 5m
Plan	9.70 × 5m
Plan.	7.30 × 5m
	54.05 × 5m
	= 270.25 m2

Sudbury 42
634/34.
Silverstone

Single Nap
Ⓐ Stairwell

mrcarpet
DESIGNS FOR FLOORS

Job No: R17379
Name: Christopher Wren
Address: Brown Oaks
East Lane
West Horsley
KT24 6LR
Tel:
Sheet: of:

2/5

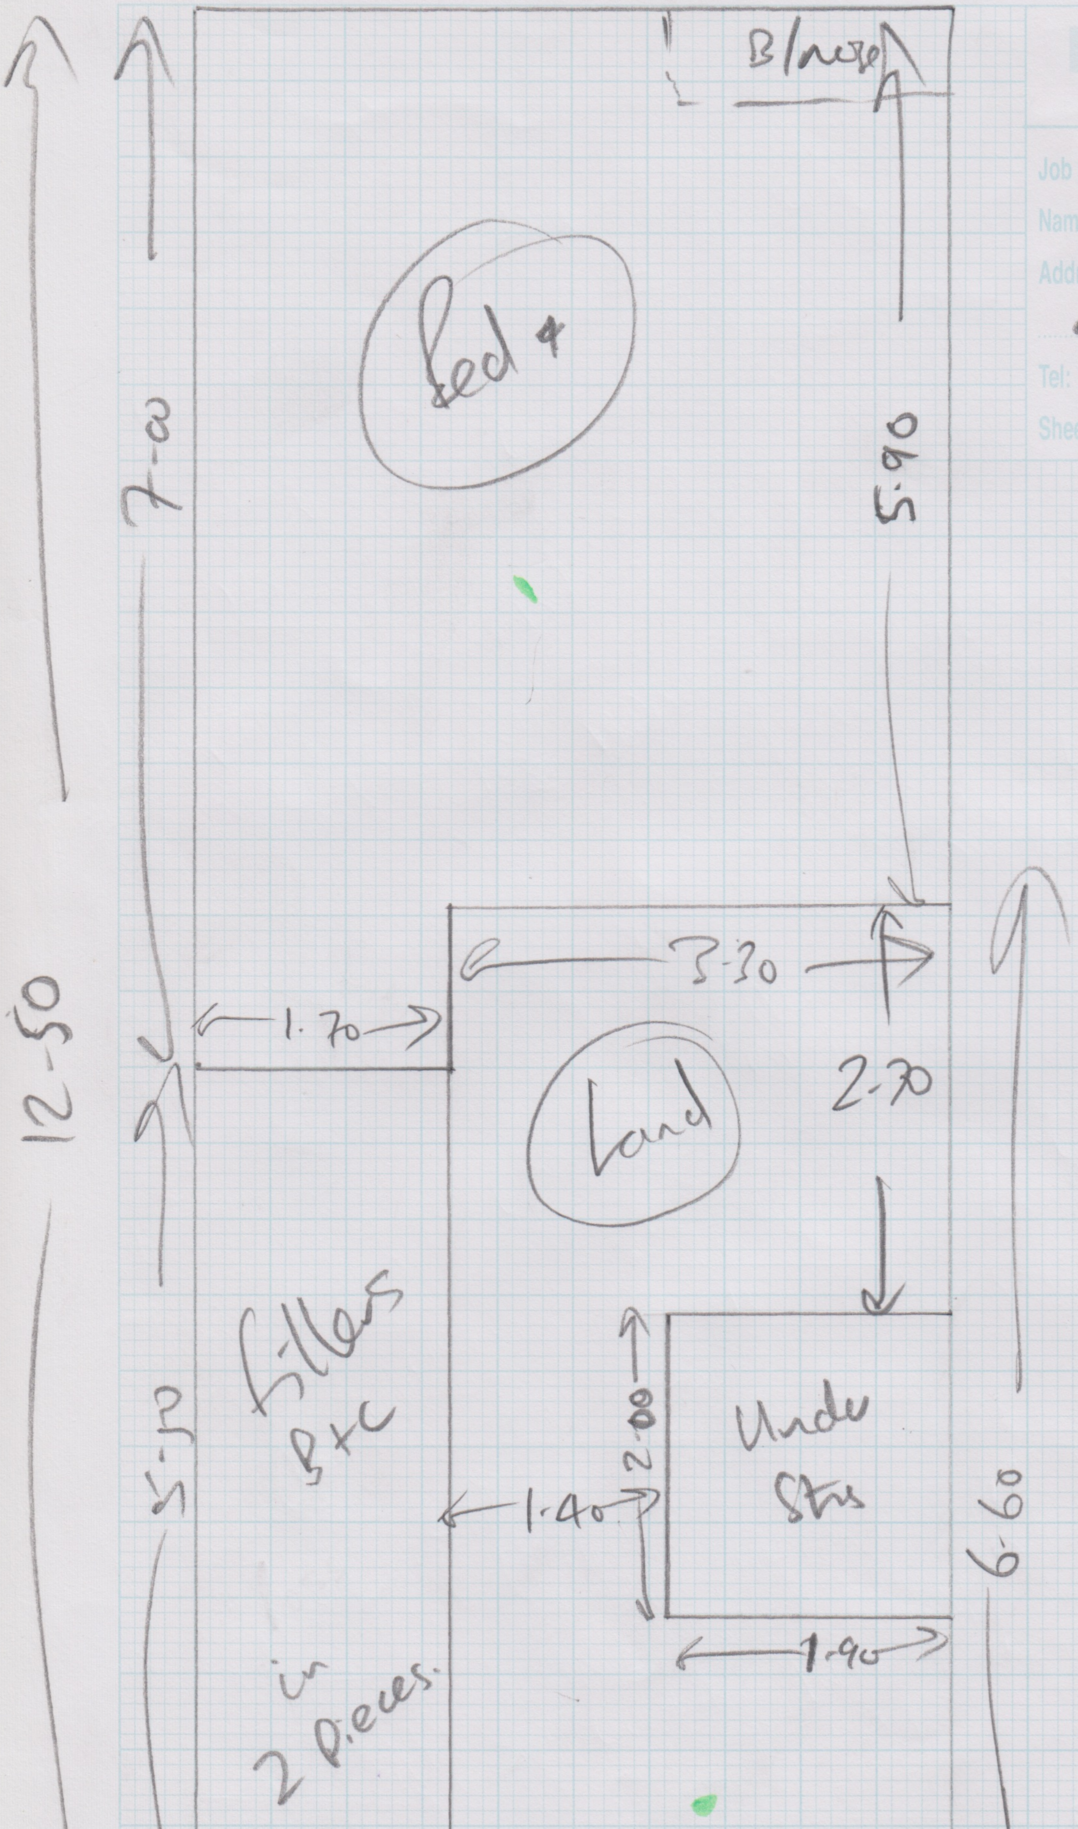
B/nose
Bed 4
7-00
5-90
12-50
3-30
1-70
2-70
Land
fillers B+C
5-50
2-00
1-40
Under Strs
1-90
6-60
in 2 pieces.

R17379

Job No: Christopher Wren
Name: Brown Oaks
Address: East Lane
West Horsley
KT 24 6LR.
Tel:
Sheet: of:

3/5

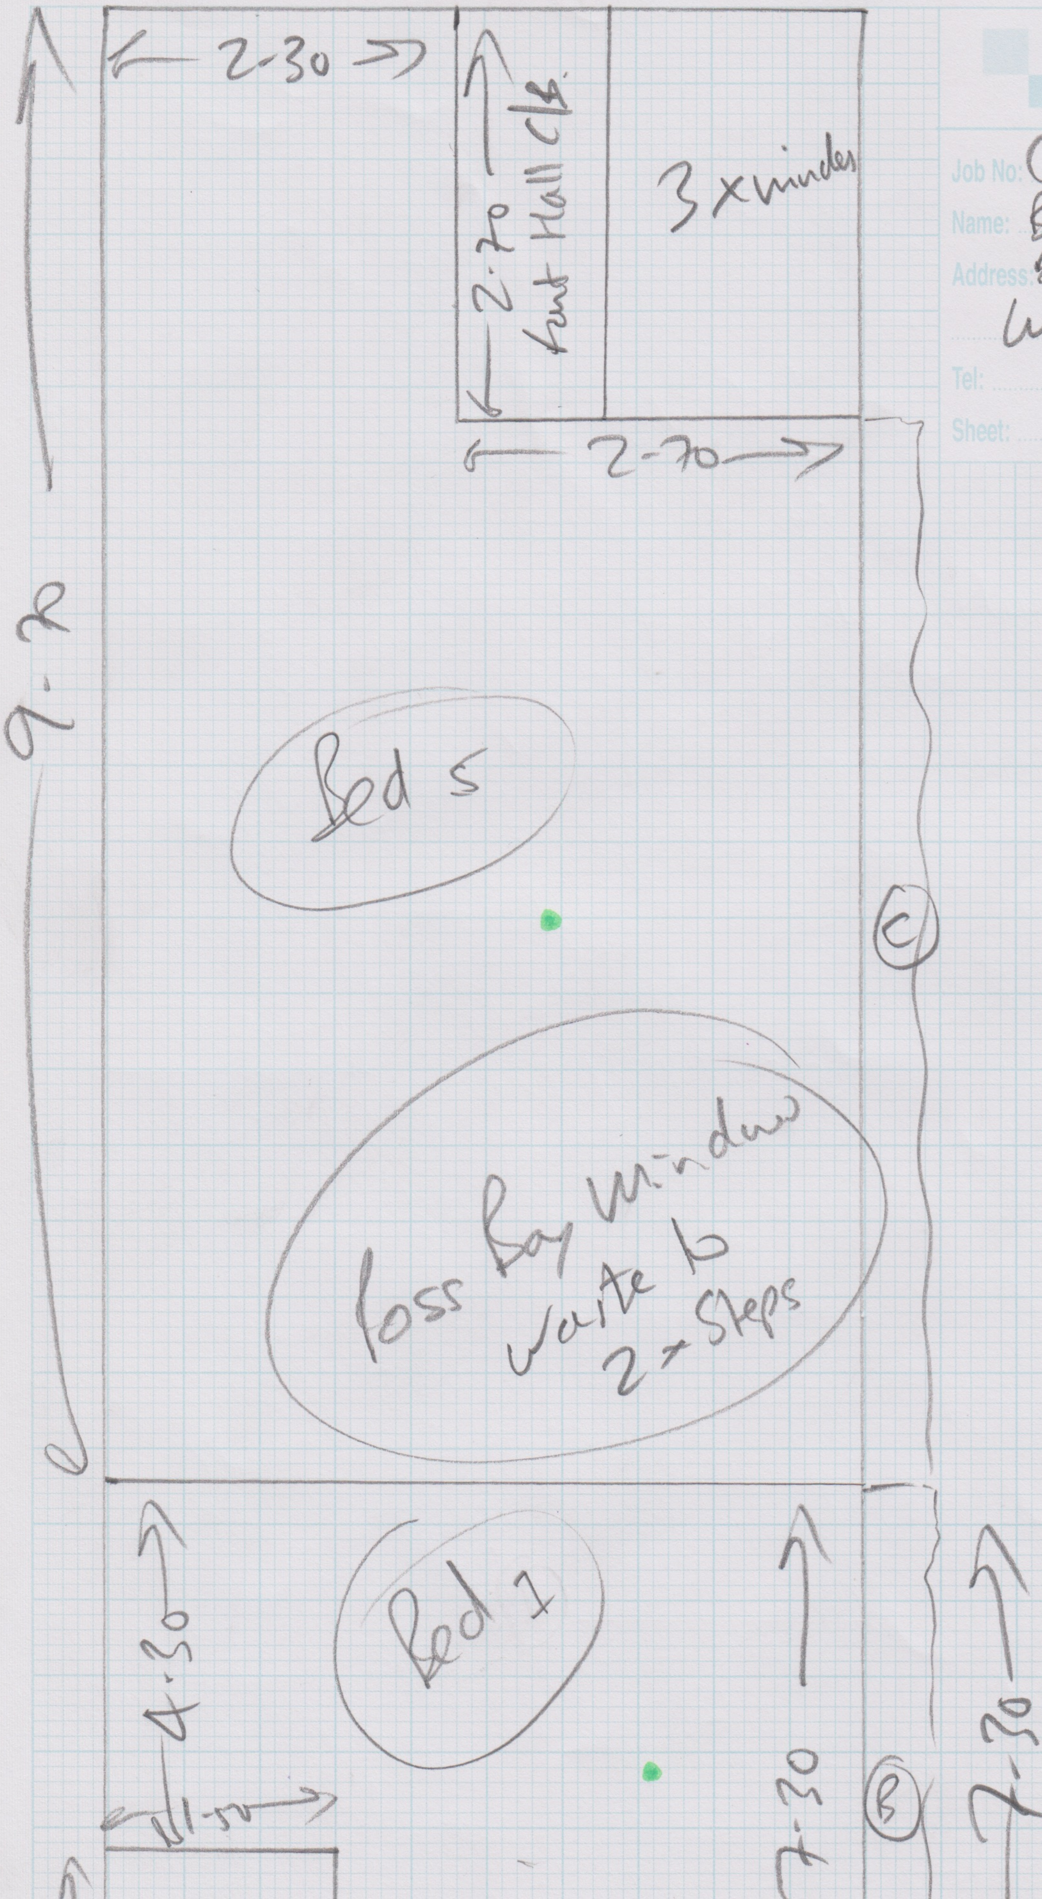
2-30
2-70
front Hall c/b
3 x windws
2-70
9-2
Bed 5
C
Loss Bay window
waste to
2 x steps
Bed 1
4-30
1-50
3-3
6 strs
3-50
7-30
B
7-30

mrcarpet
DESIGNS FOR FLOORS

Job No: R17379
Name: Christopher Wren
Address: Brim Oake
East Lane
Tel: West Horsley
Sheet: of: KT24 6LR

4/5

5 x D/N.
1 x Ramp.

wood up

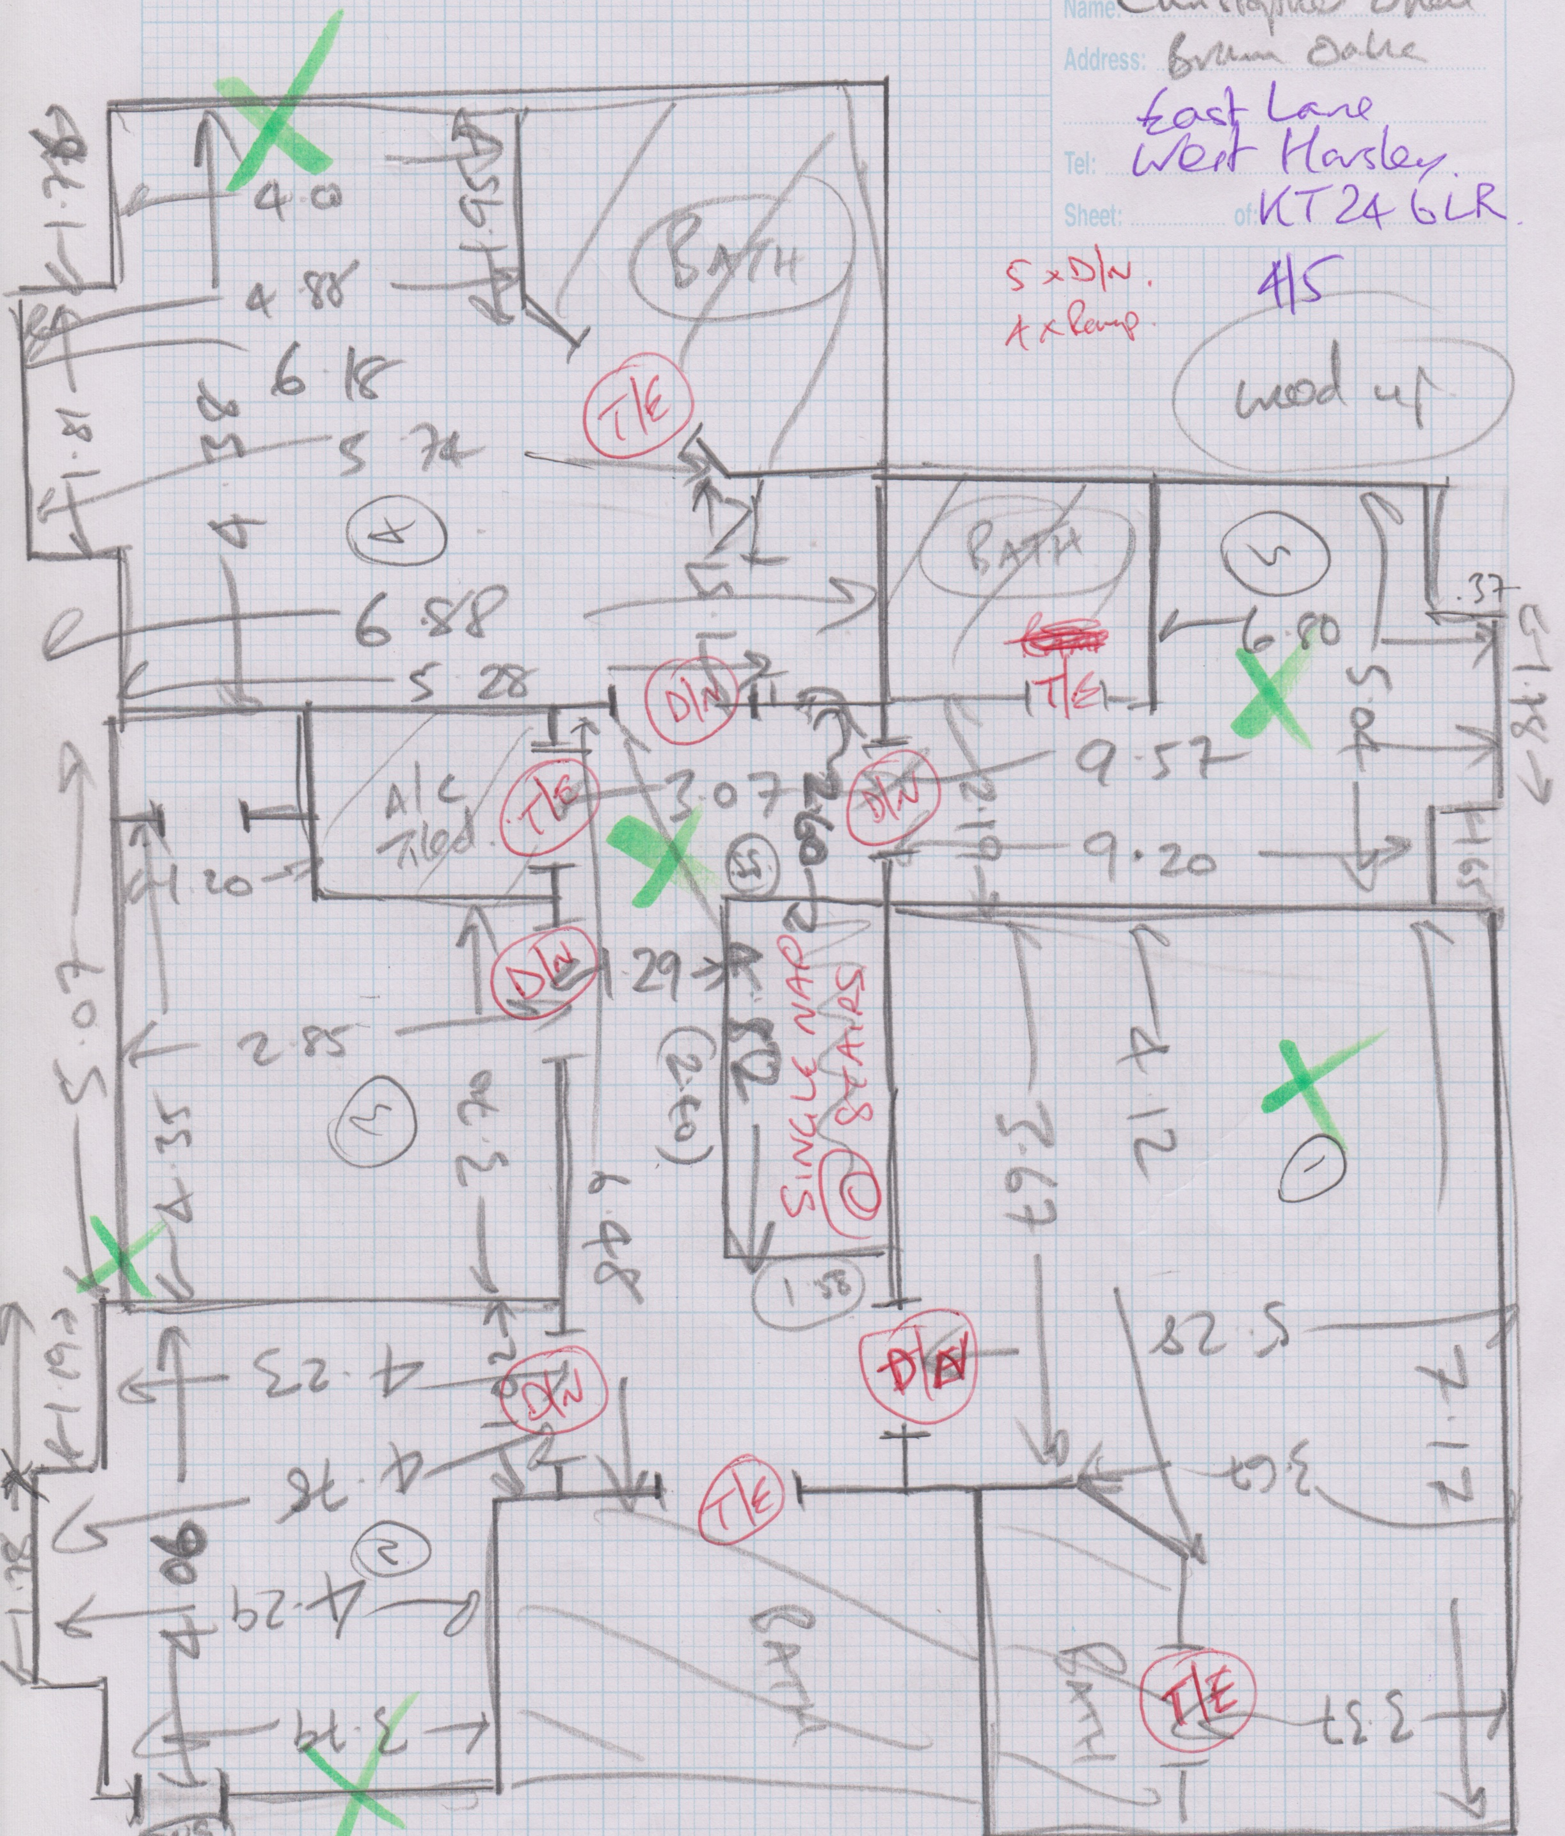

4.0
4.88
6.18
5.74
6.88
5.28
1.78
1.81
1.55
BATH
T/E
4
BATH
~~T/E~~
T/E
5
6.80
.37
5.8
1.78
9.57
9.20
2.19
1.65
D/N
D/N
A/C Tiled
T/E
3.07
2.60
1.20
D/N
1.29
SINGLE NAP STAIRS ①
2.60
5.07
2.85
3
3.3
4.35
6.48
1.58
3.67
4.12
1
5.28
D/N
D/N
4.23
1.19
4.38
2
4.29
1.90
1.38
3.79
M/S
T/E
BATH
T/E
BATH
3.63
3.37
7.12

mrcarpet
DESIGNS FOR FLOORS

Job No: R17379.
Name: Christopher Wren.
Address: Brown Oaks.
East Lane
Tel: West Horsley
Sheet: of: KT24 6LR.

5/5.

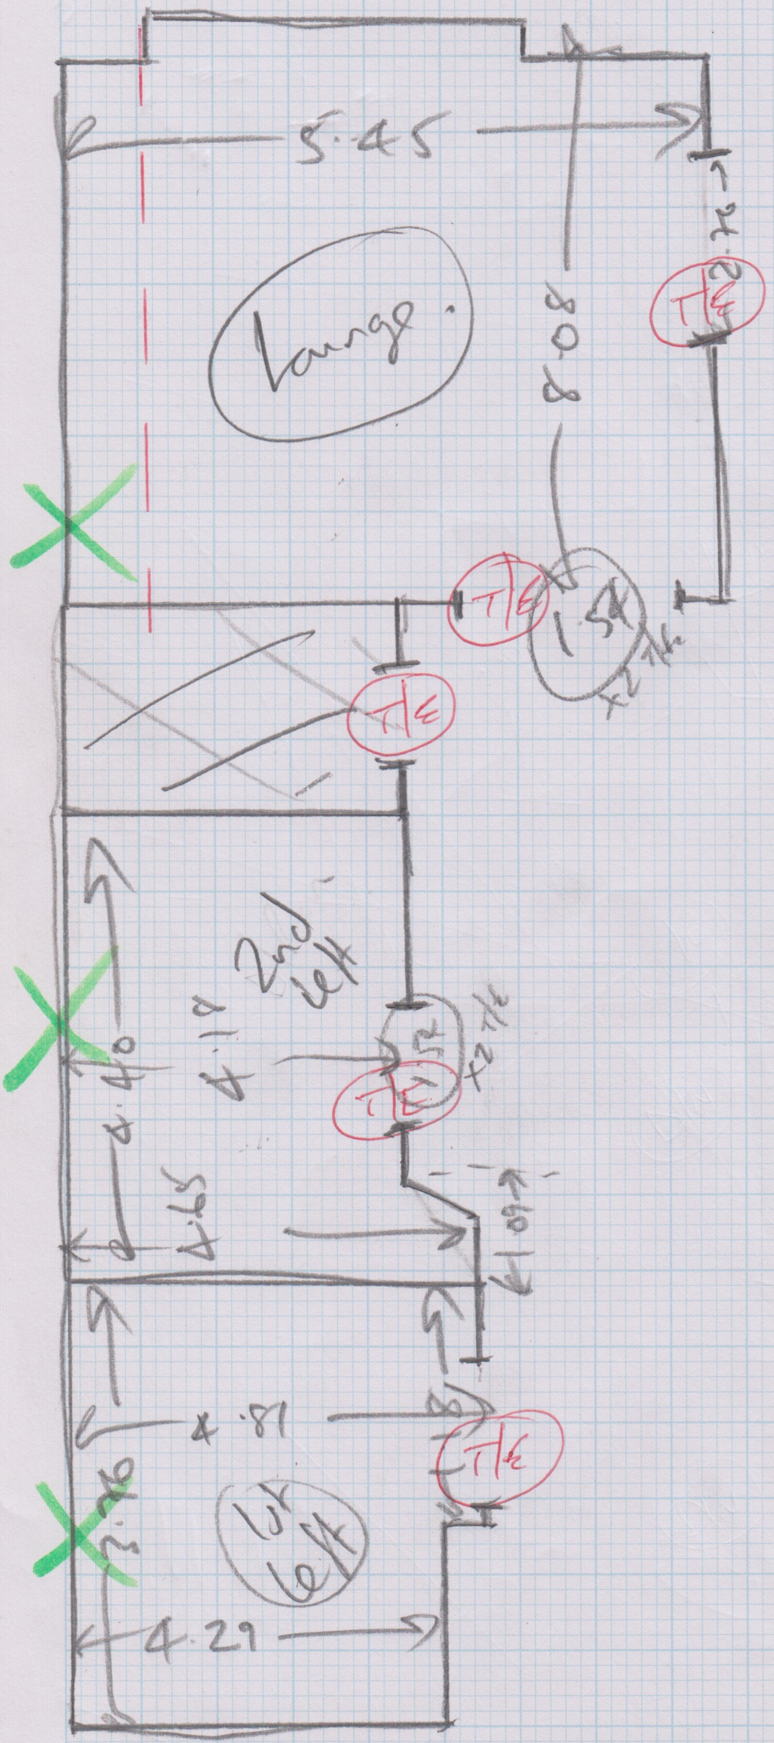
5.45
2.72
T/E
8.08
Lounge.
T/E
1st
x2 T/E
T/E
2nd left
4.19
4.40
4.65
5R
x2 T/E
T/E
1.09
4.81
T/E
3.76
1st left
4.29

Concrete Grnd

b/w .80w x 1.30

2@ .96

W1 .80w x .93

W2 .81 x 1.32

W3 .72 x 1.08

6@ .96

Ramps. 3/2/2/1 = 8.
Tile/Edge. = 11