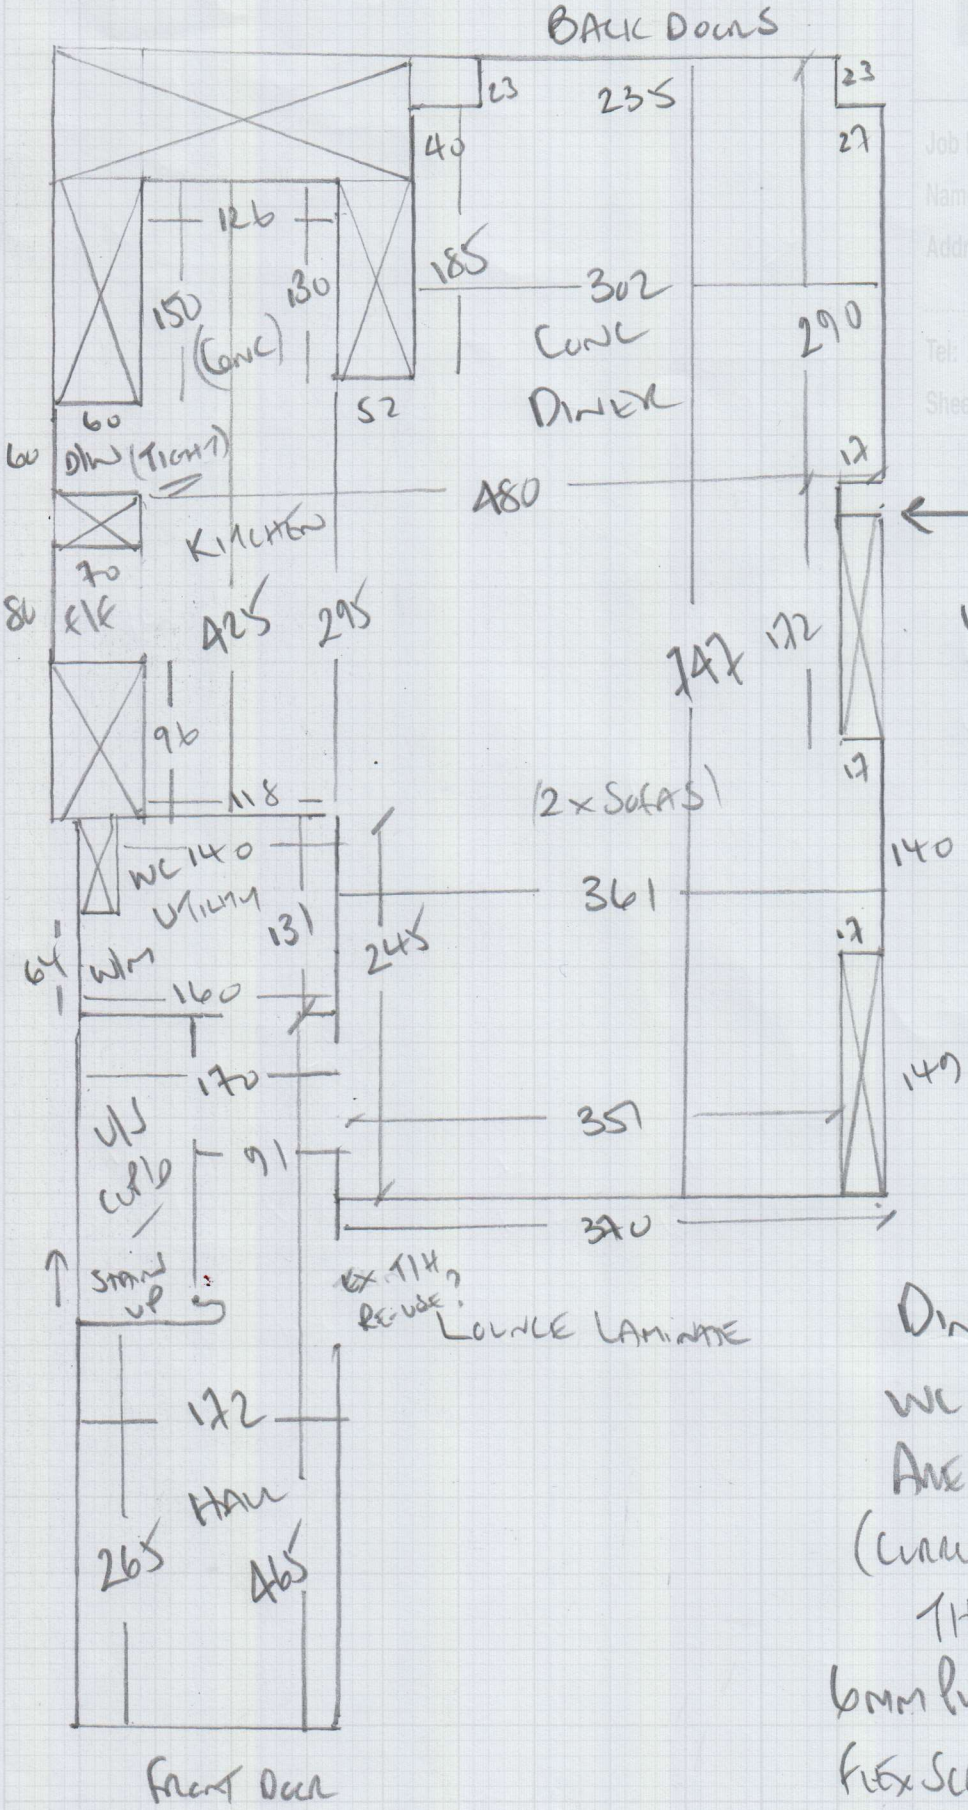


R17423
GRAHAM
29 MONKLUCH ROAD
SM4 4EN

1 of 1

REAR FLOOR IS CONCRETE
APPROX 480 x 290

UPLIFT LAMINATE TO
INSPECT FORMER
(2ND VISIT TO
CHECK?)

DISHWASHER IS
VERY TIGHT IN
RECESS AS PRESENT!

DINING ROOM HALL
WC + UTILITY FLOORS
ARE WOOD
(CURRENTLY LAID IN LAMINATE)
THROUGHOUT
6MM PLYWOOD REQUIRE +
FLEX SCREED OVER PLYWOOD.

PATIO GLASS DOORS AT REAR AND ALSO
2 x VELUX WINDOWS IN KITCHEN/DINER
SO WE H1 ADHESIVE!! MUST