mrcarpet
DESIGNS FOR FLOORS

Job No: R18734
Name: WALLACE
Address: 31 UPPER TOOTING PARK
SW17 7SN
Tel:
Sheet: 1 of: 2

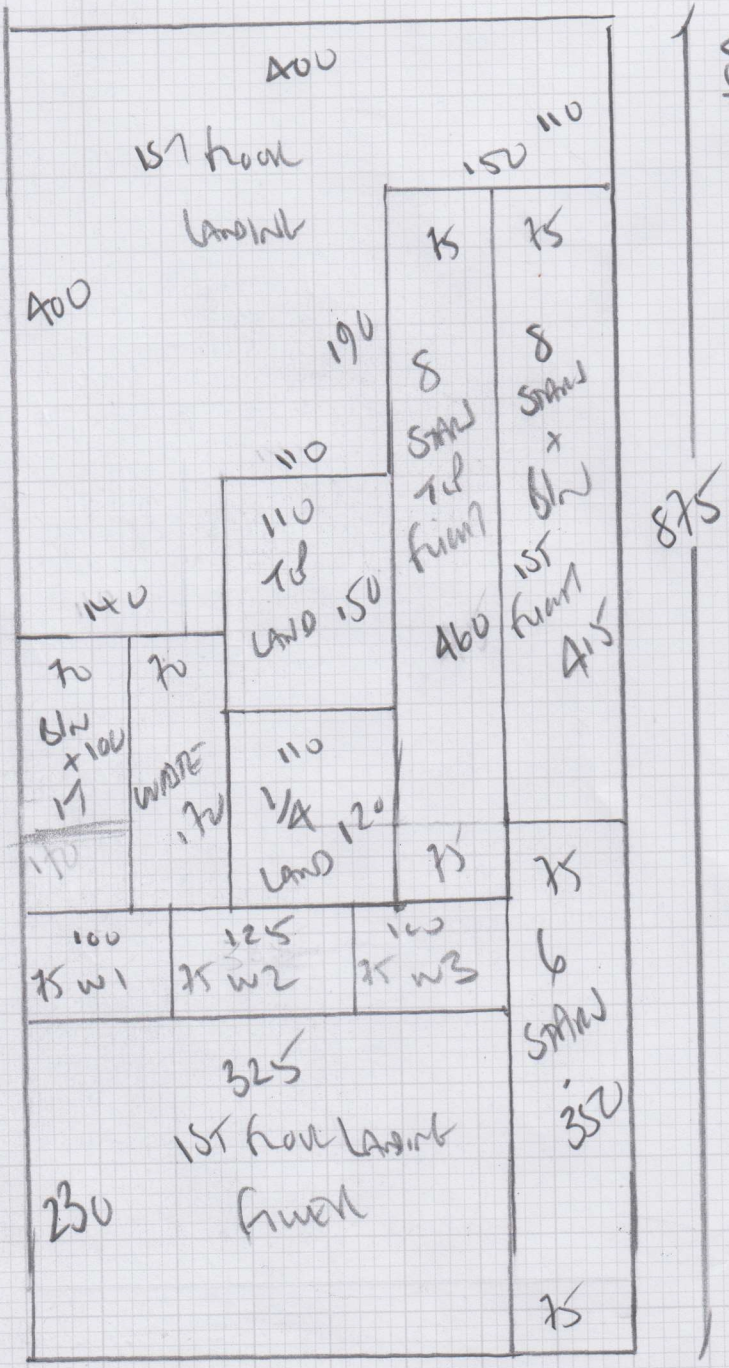

STAIRS + LANDINGS
GALA 'DIAMOND'
COLOUR GRANITE?

PLAN 875 x 400

35 m²

TAPING	350
	415
	460
BIN x 17	100
75 x 3	225
	1550 x 2 SIDES

31 LINEAR METRES

mrcarpet

Job No: R18734

Name: WARREN

Address: 31 UPPER TOOTING PARK SW17 7SN

Tel:
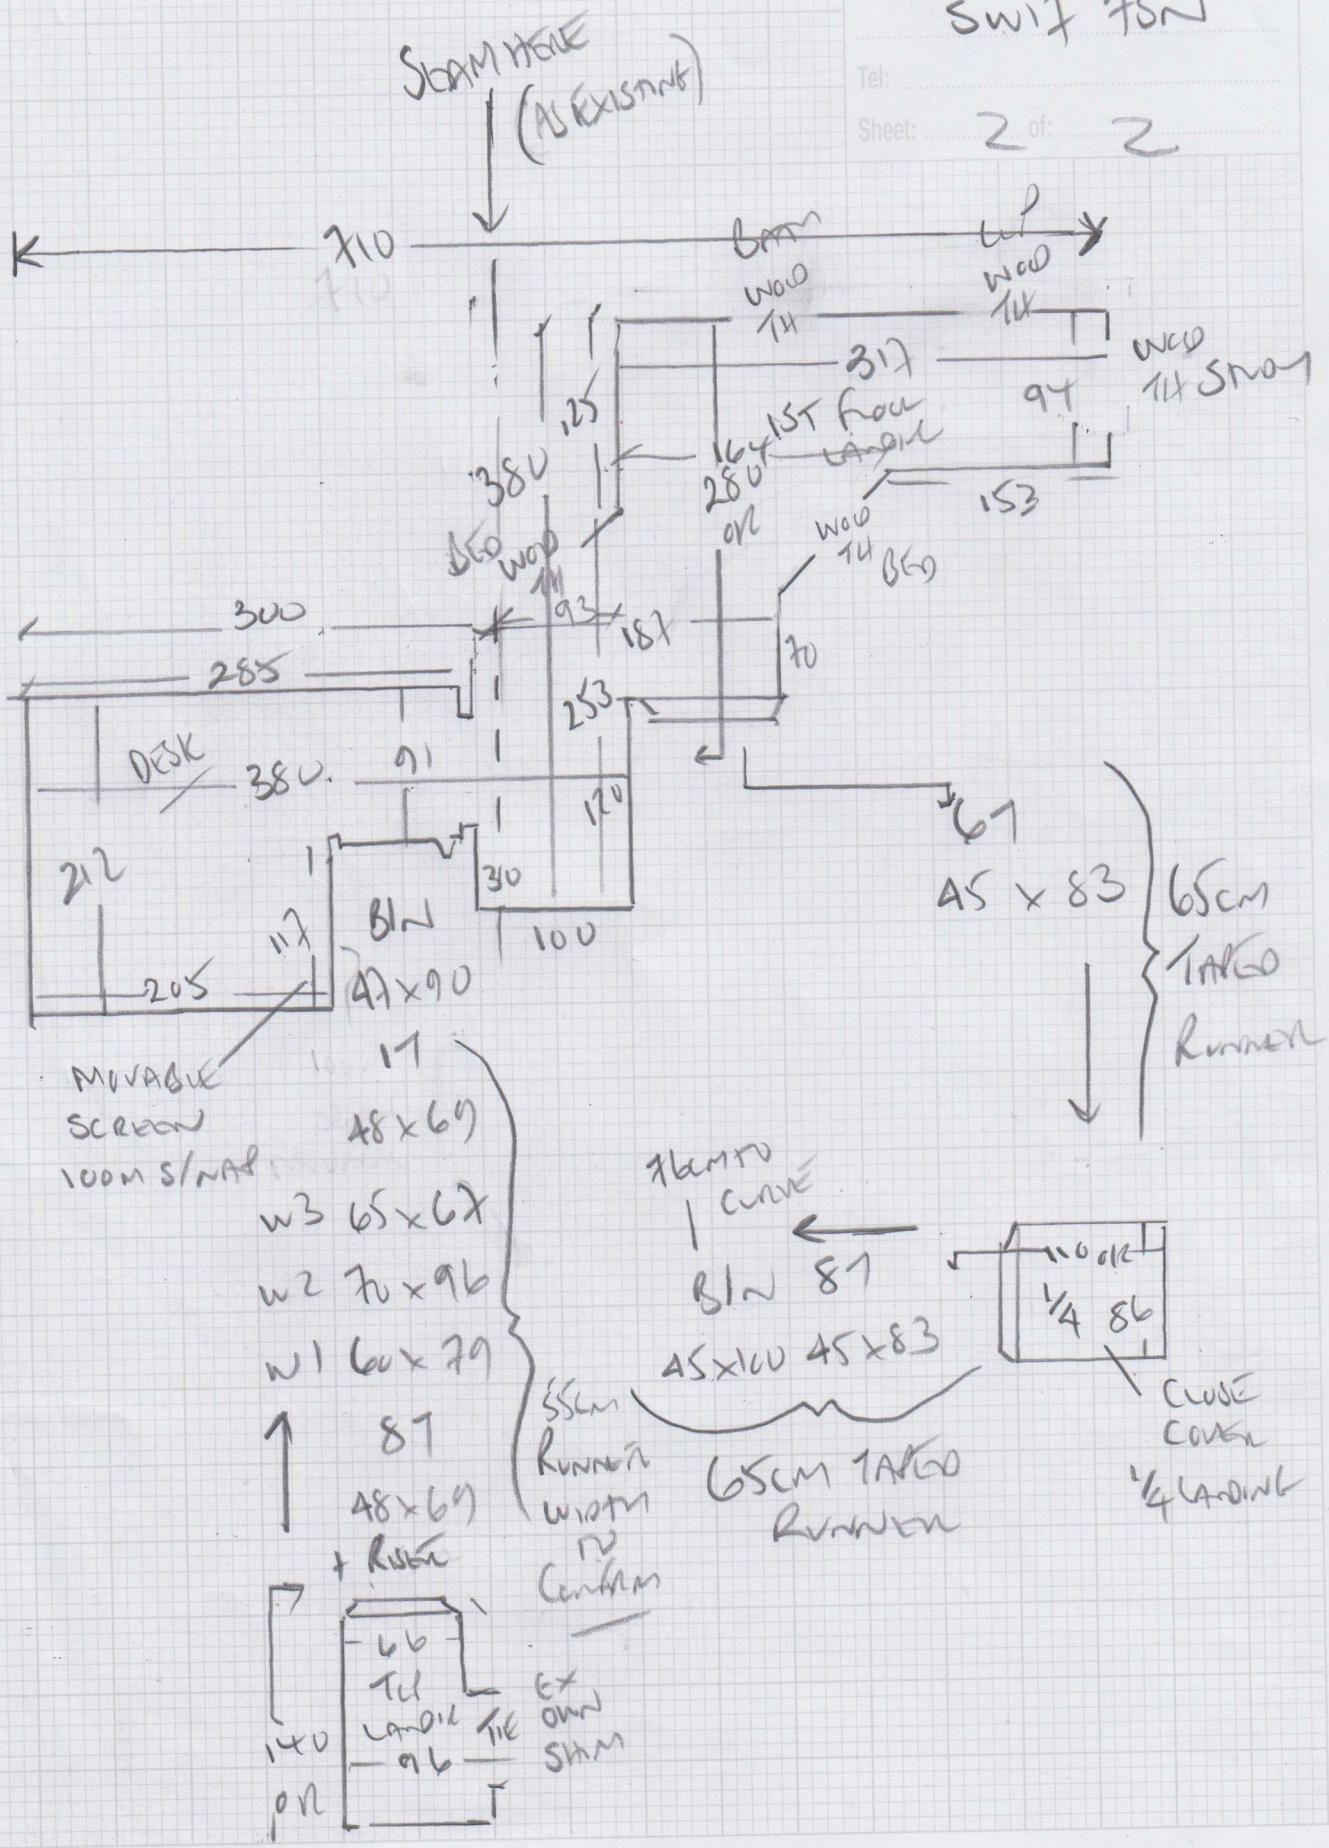
Sheet: 2 of: 2