R 18749
NOBLE
212 SOMERSET Rd
SW19 5JE

1 of 4

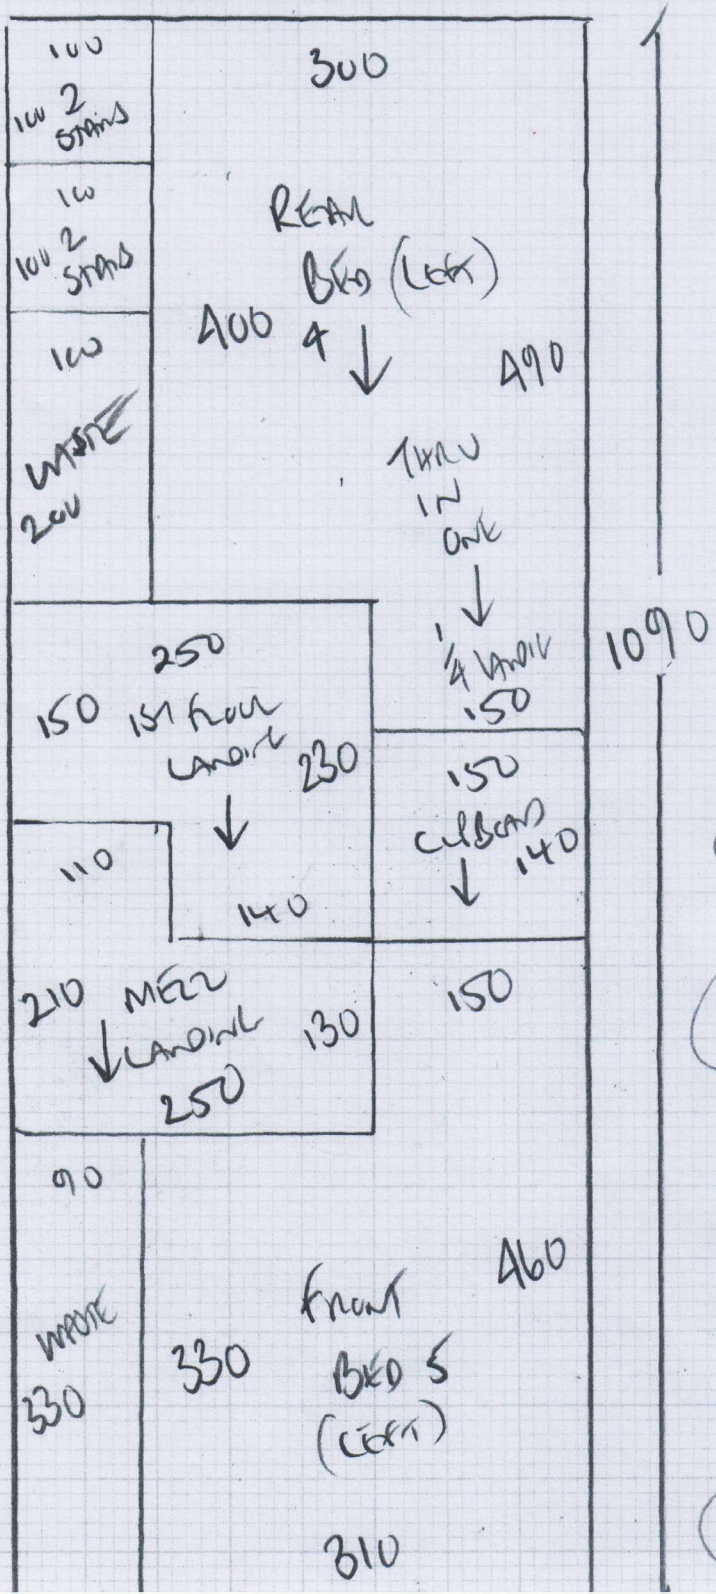

5 BEDS + LANDINGS + 4 STAIRS

LINTEL TWIST '50'
COLOUR LW150-236

PLAN 1090 x 400
BED 1 540 x 400
BED 2 540 x 400
BED 3 (OLLIE) 325 x 400
2495 x 400

99.80m²

1ST FLIGHT STAIRS ONLY (CLOSE COVERED)

HANSON WH206
COLOUR NATURAL STONE
190 x 400

76.0m²

R18749
NOBLE
212 SOMERSLEY RD
SW19 5JE

Sheet: 2 of 4

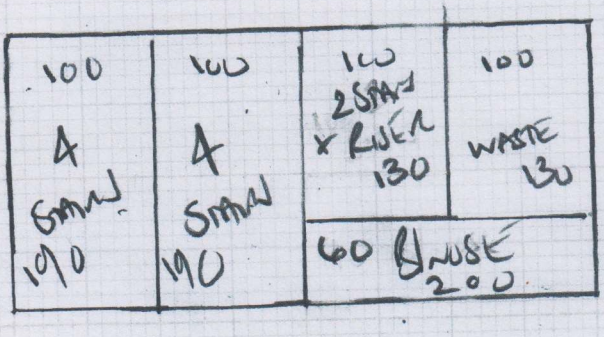

C1 WOOL HARDWICK
COLOUR WH206
NATURAL STONE

190 x 400

7.6cm²

R18749
NOBLE
212 SOMERSET ROAD
SWIG SDE

3 of 4

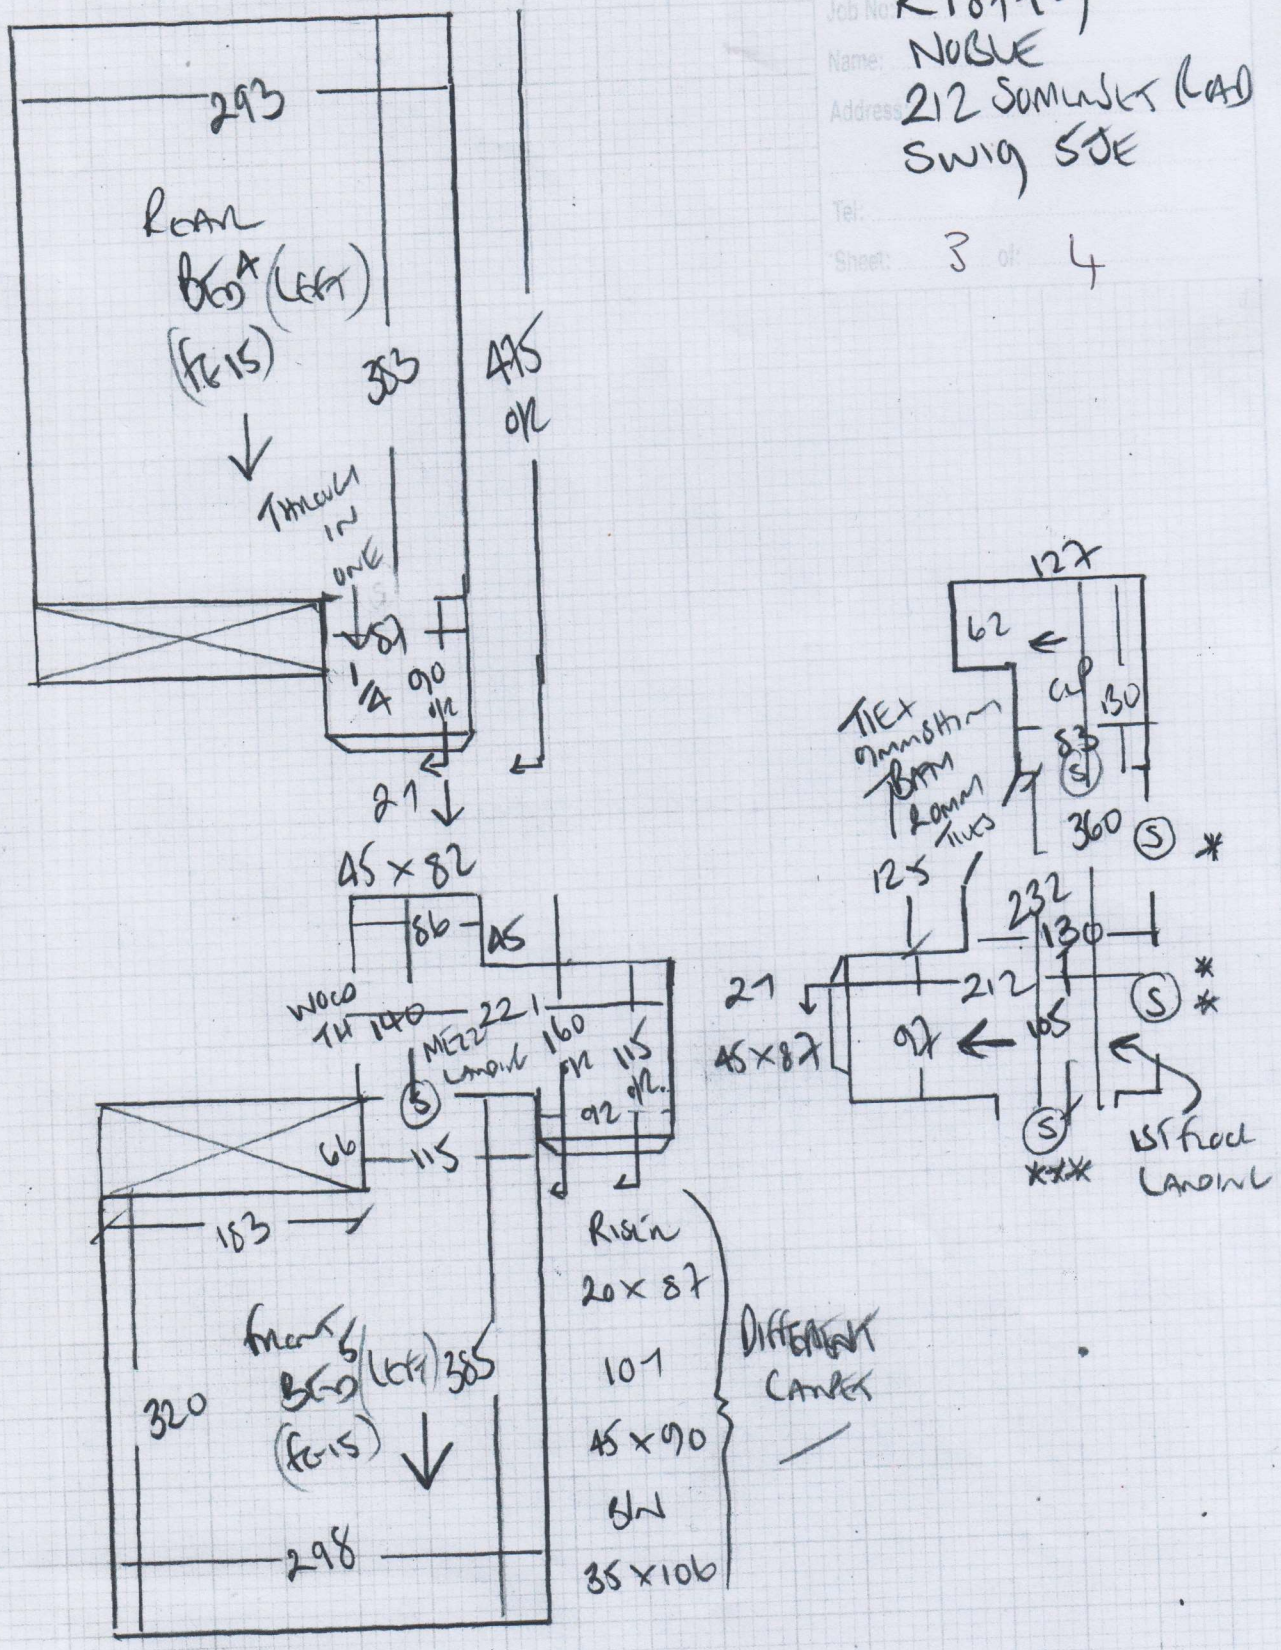

R18749
NOBLE
212 SUNSET ROAD
SWING SJE