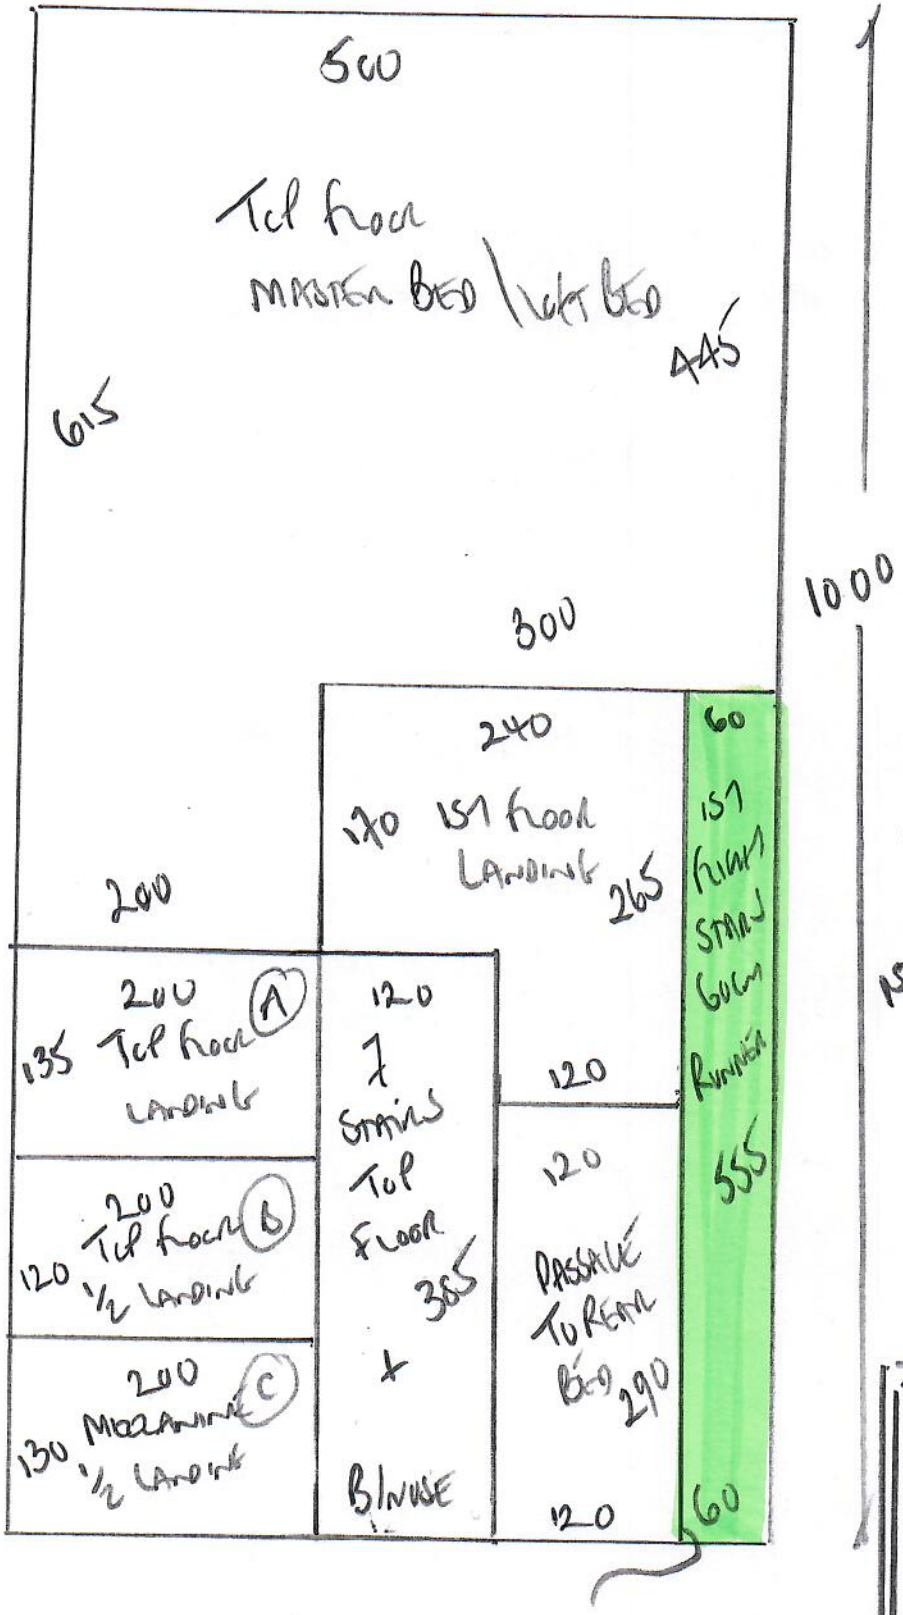

R19224
MORGAN
2 COMMONT ROAD
SE5 9RA

1 of 5

1000

BOSTON
COLOUR BOS-030

PLAN 1 10.00 x 500
PLAN 2 3.90 x 500
PLAN 3 1.40 x 500
1ST FLIGHT BED 6.05 x 500
21.35 x 500

CUT FROM 2500 x 500
ROLL

REAR BED IS A
DIFFERENT COLOUR
BOSTON
COLOUR BOS-029
3.35 x 500

CUT DOWN RUNNER TO GUCM
+ SEND TO WORKSHOP