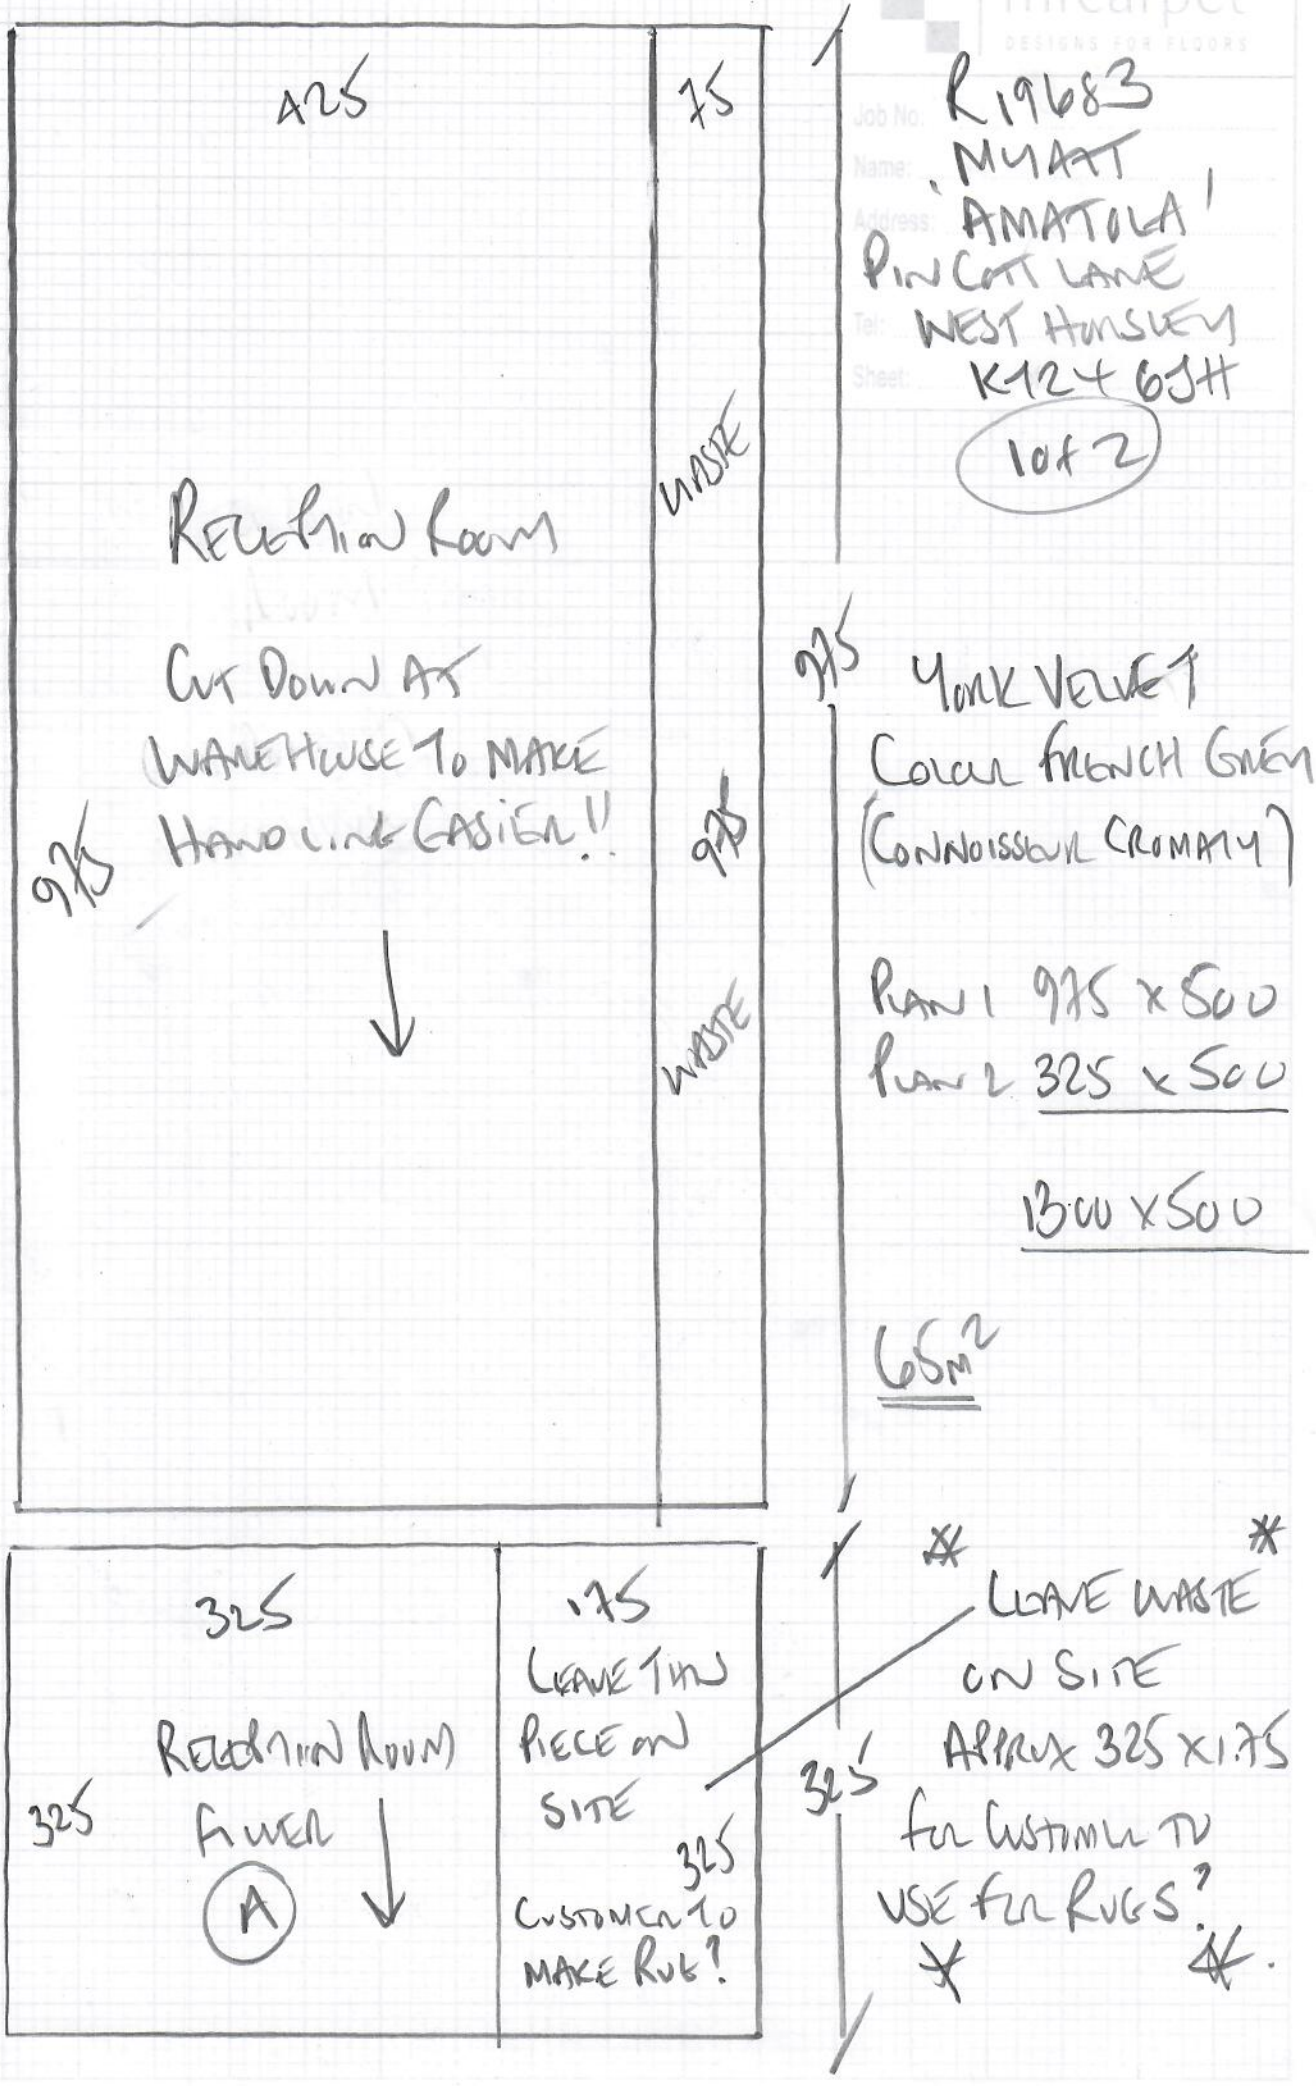
425
75
WASTE
RECEPTION ROOM
CUT DOWN AT WAREHOUSE TO MAKE HANDLING EASIER!!
975
975
WASTE
325
RECEPTION ROOM FLOOR
325
A
175
LEAVE THIN PIECE ON SITE
325
CUSTOMER TO MAKE RUG?
975
325
R19683
MYATT
AMATOLA
PINCOTT LANE
WEST HORSLEY
KT24 6JH
1 of 2
YORK VELVET
COLOUR FRENCH GREY
(CONNOISSEUR CROMATY)
PLAN 1 975 x 500
PLAN 2 325 x 500
1300 x 500
6.5m²
LEAVE WASTE ON SITE
APPROX 325 x 1.75
FOR CUSTOMER TO USE FOR RUGS?

mrcarpet
DESIGNS FOR FLOORS

Job No: R19683
Name: "MYATT"
Address: "AMATOLA"
PINCOTT LANE
WEST HORSLEY KT24 6JH
07977-596530
Sheet: 2 of 2

RECEPTION ROOM

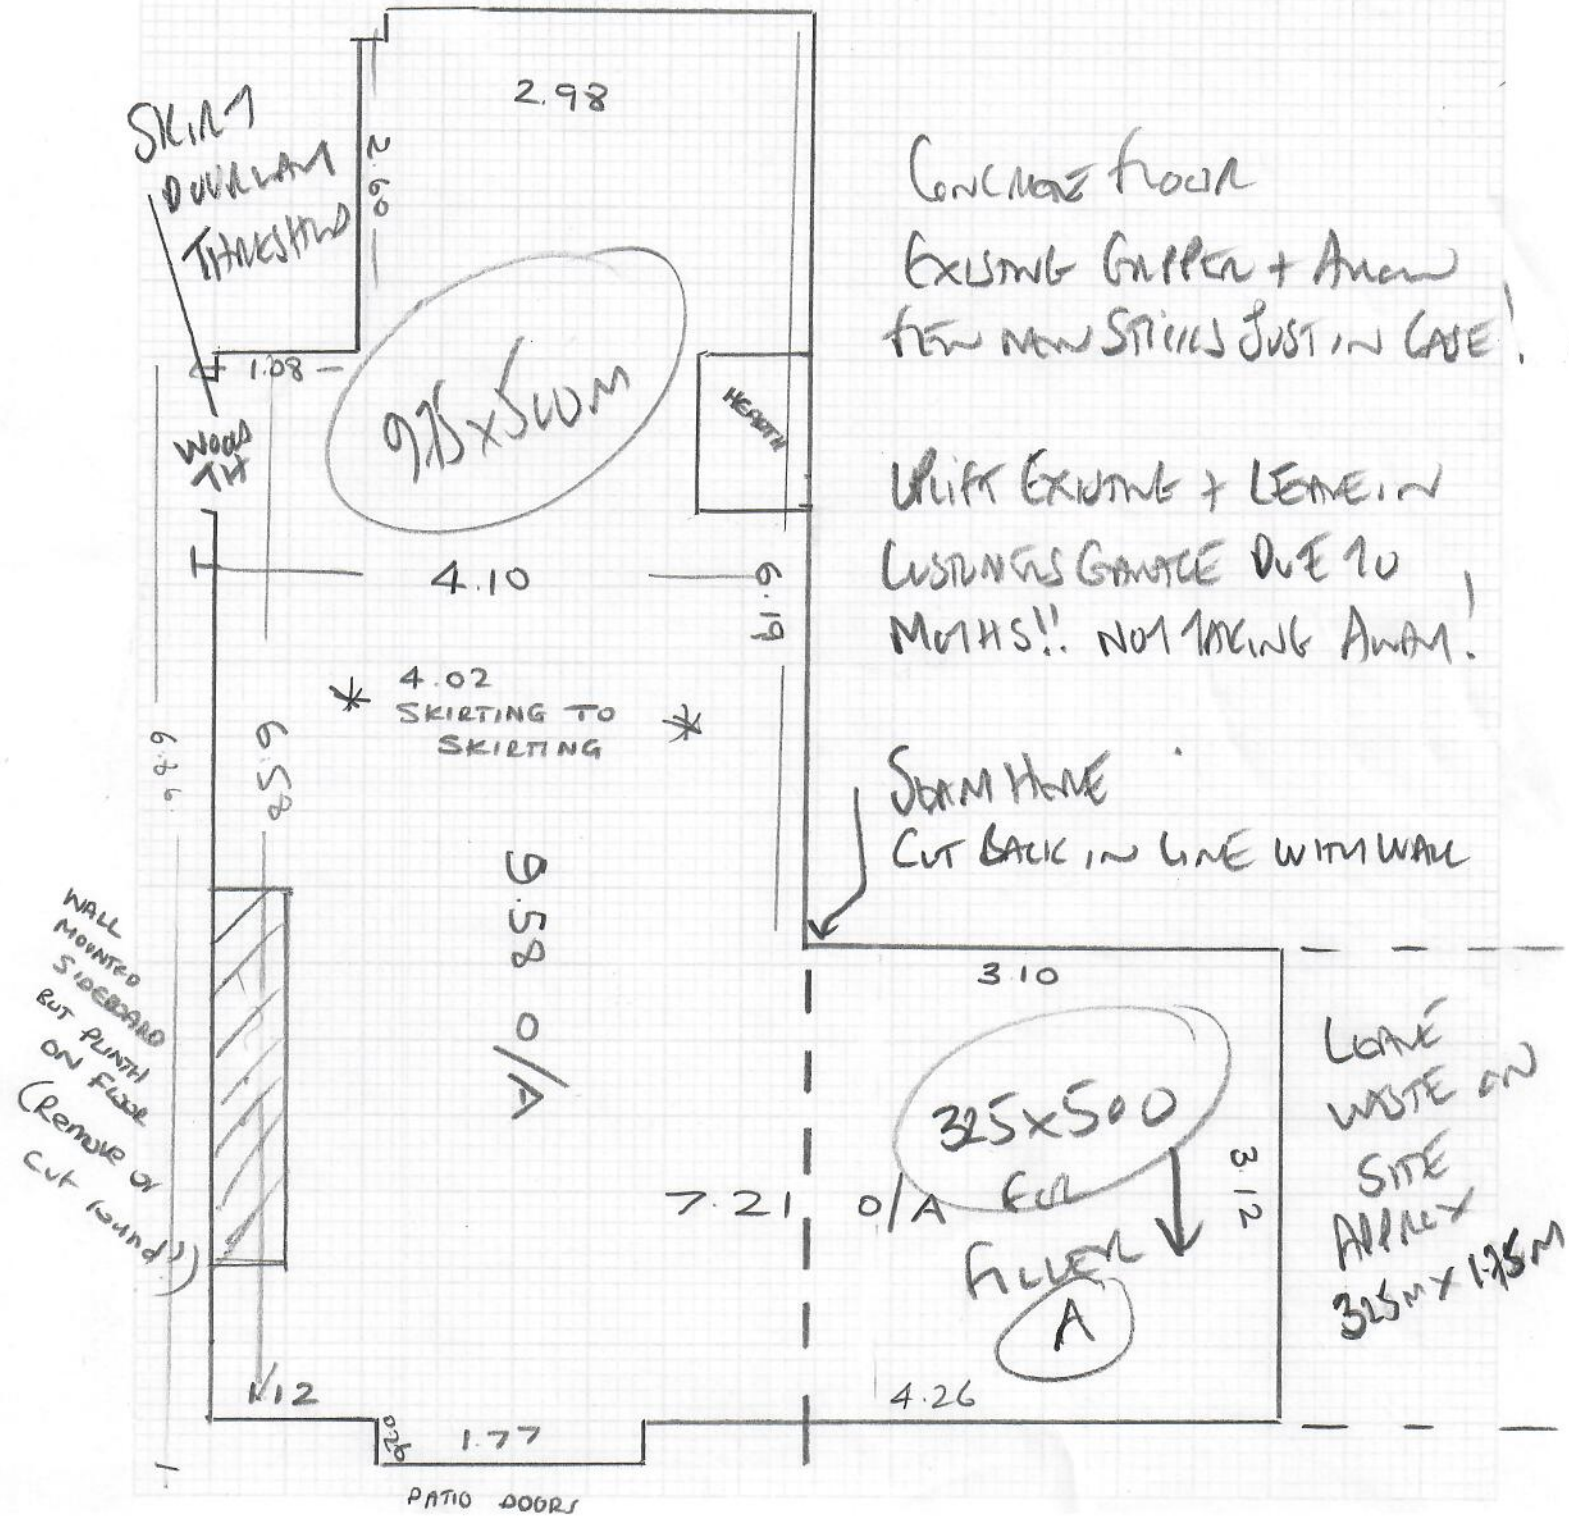

CONCRETE FLOOR
EXISTING GRIPPER + ANEW FEW NEW STRIPS JUST IN CASE!

UPLIFT EXISTING + LEAVE IN CUSTOMERS GARAGE DUE TO MOTHS!! NOT TAKING AWAY!

STEAM HOME
CUT BACK IN LINE WITH WALL

LEAVE WASTE ON SITE
ALLEY
3.25M x 1.75M