mrcarpet
DESIGNS FOR FLOORS

Job No: R19962
Name: WATSON
Address: 12 WARWICK COURT
4 LANSDOWNE ROAD
SW20 8AP
Tel:
Sheet: 1 of 3

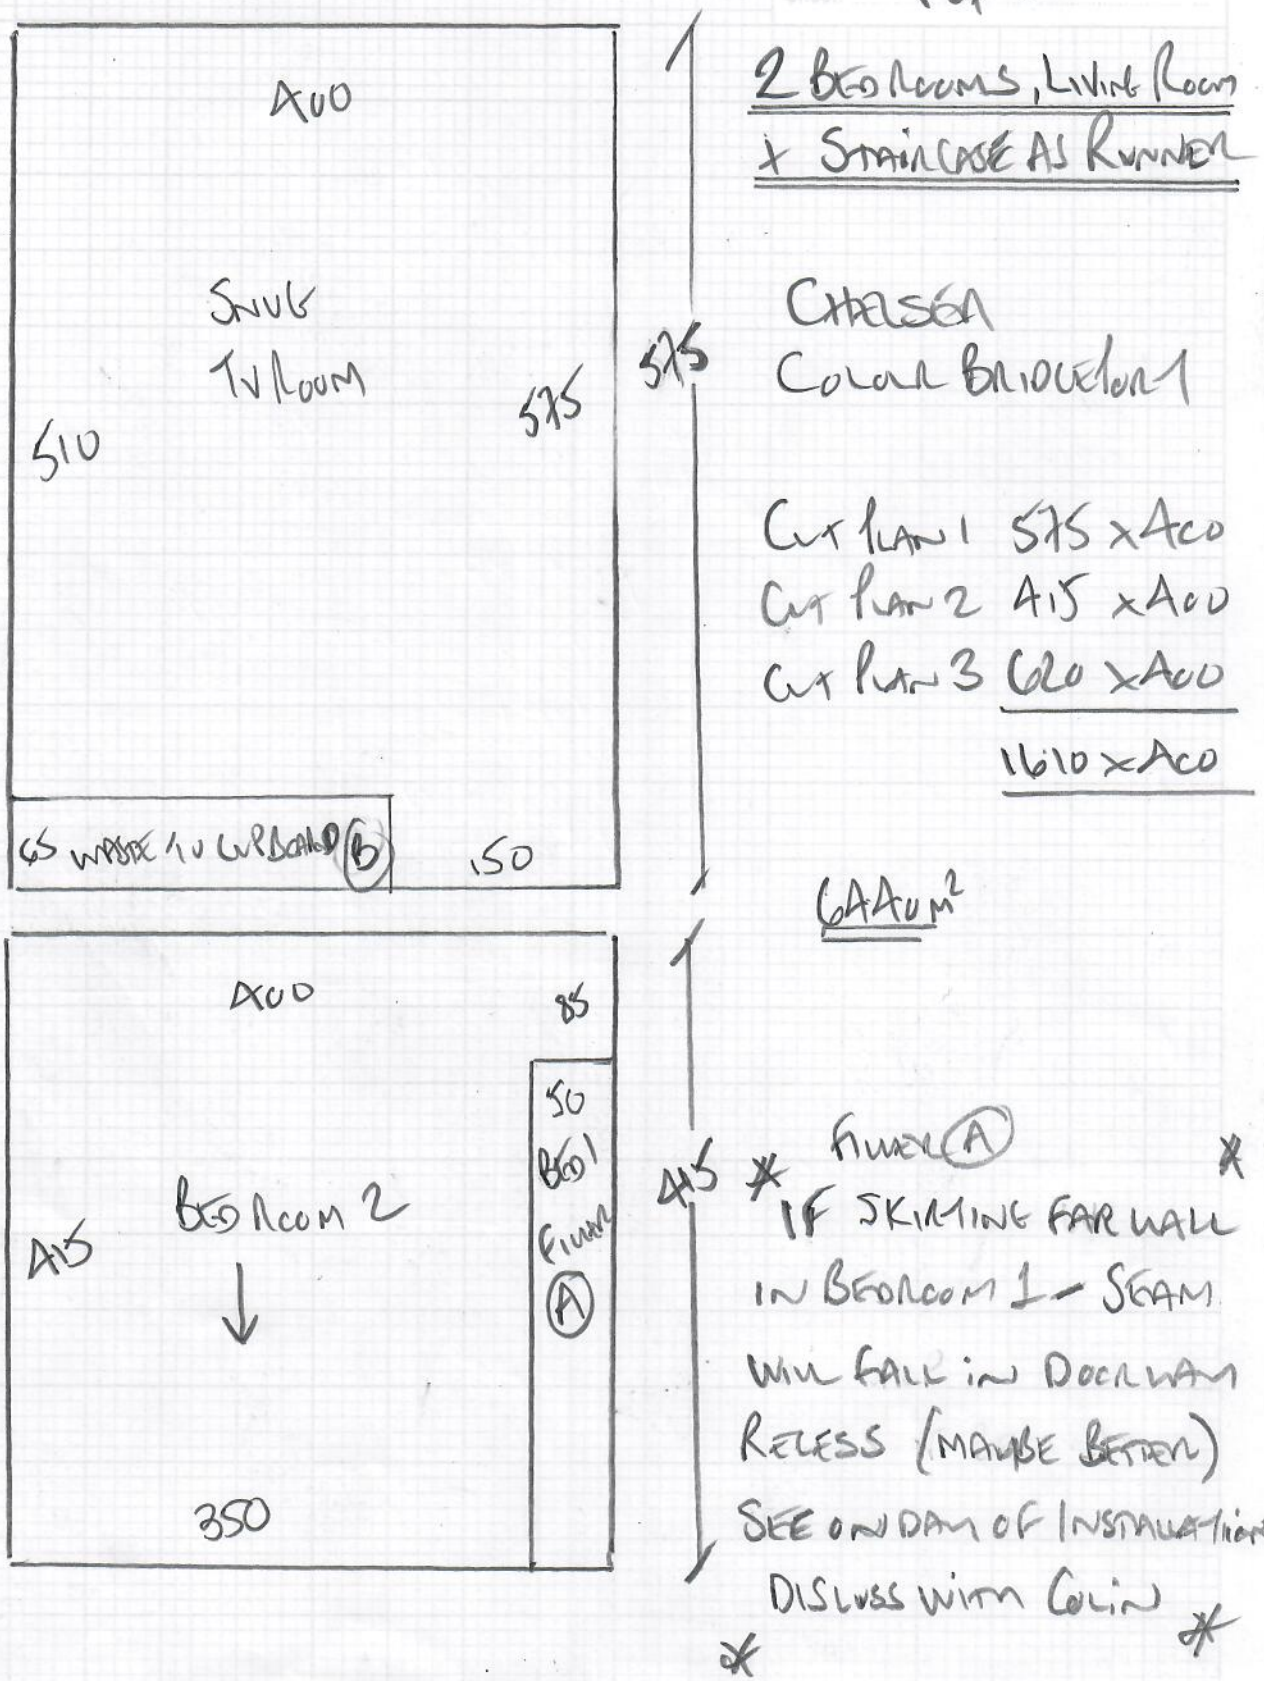

R19962
WATSON
12 WARWICK COURT
4 LANSDOWNE ROAD
SW20 8AP
2 of 3

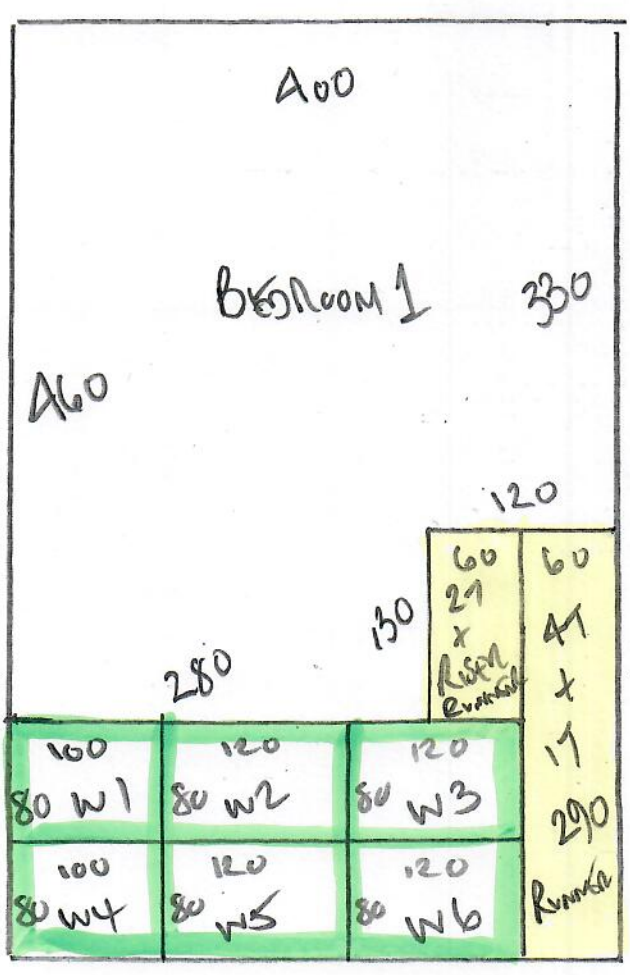

620

CHELSEA
CORAL BRIDGE PARK

CUT PLAN 3
620 x 400

CUT DOWN RUNNERS
AT WAREHOUSE 600mm
+ TEMPLATE WINDERS
ON SITE

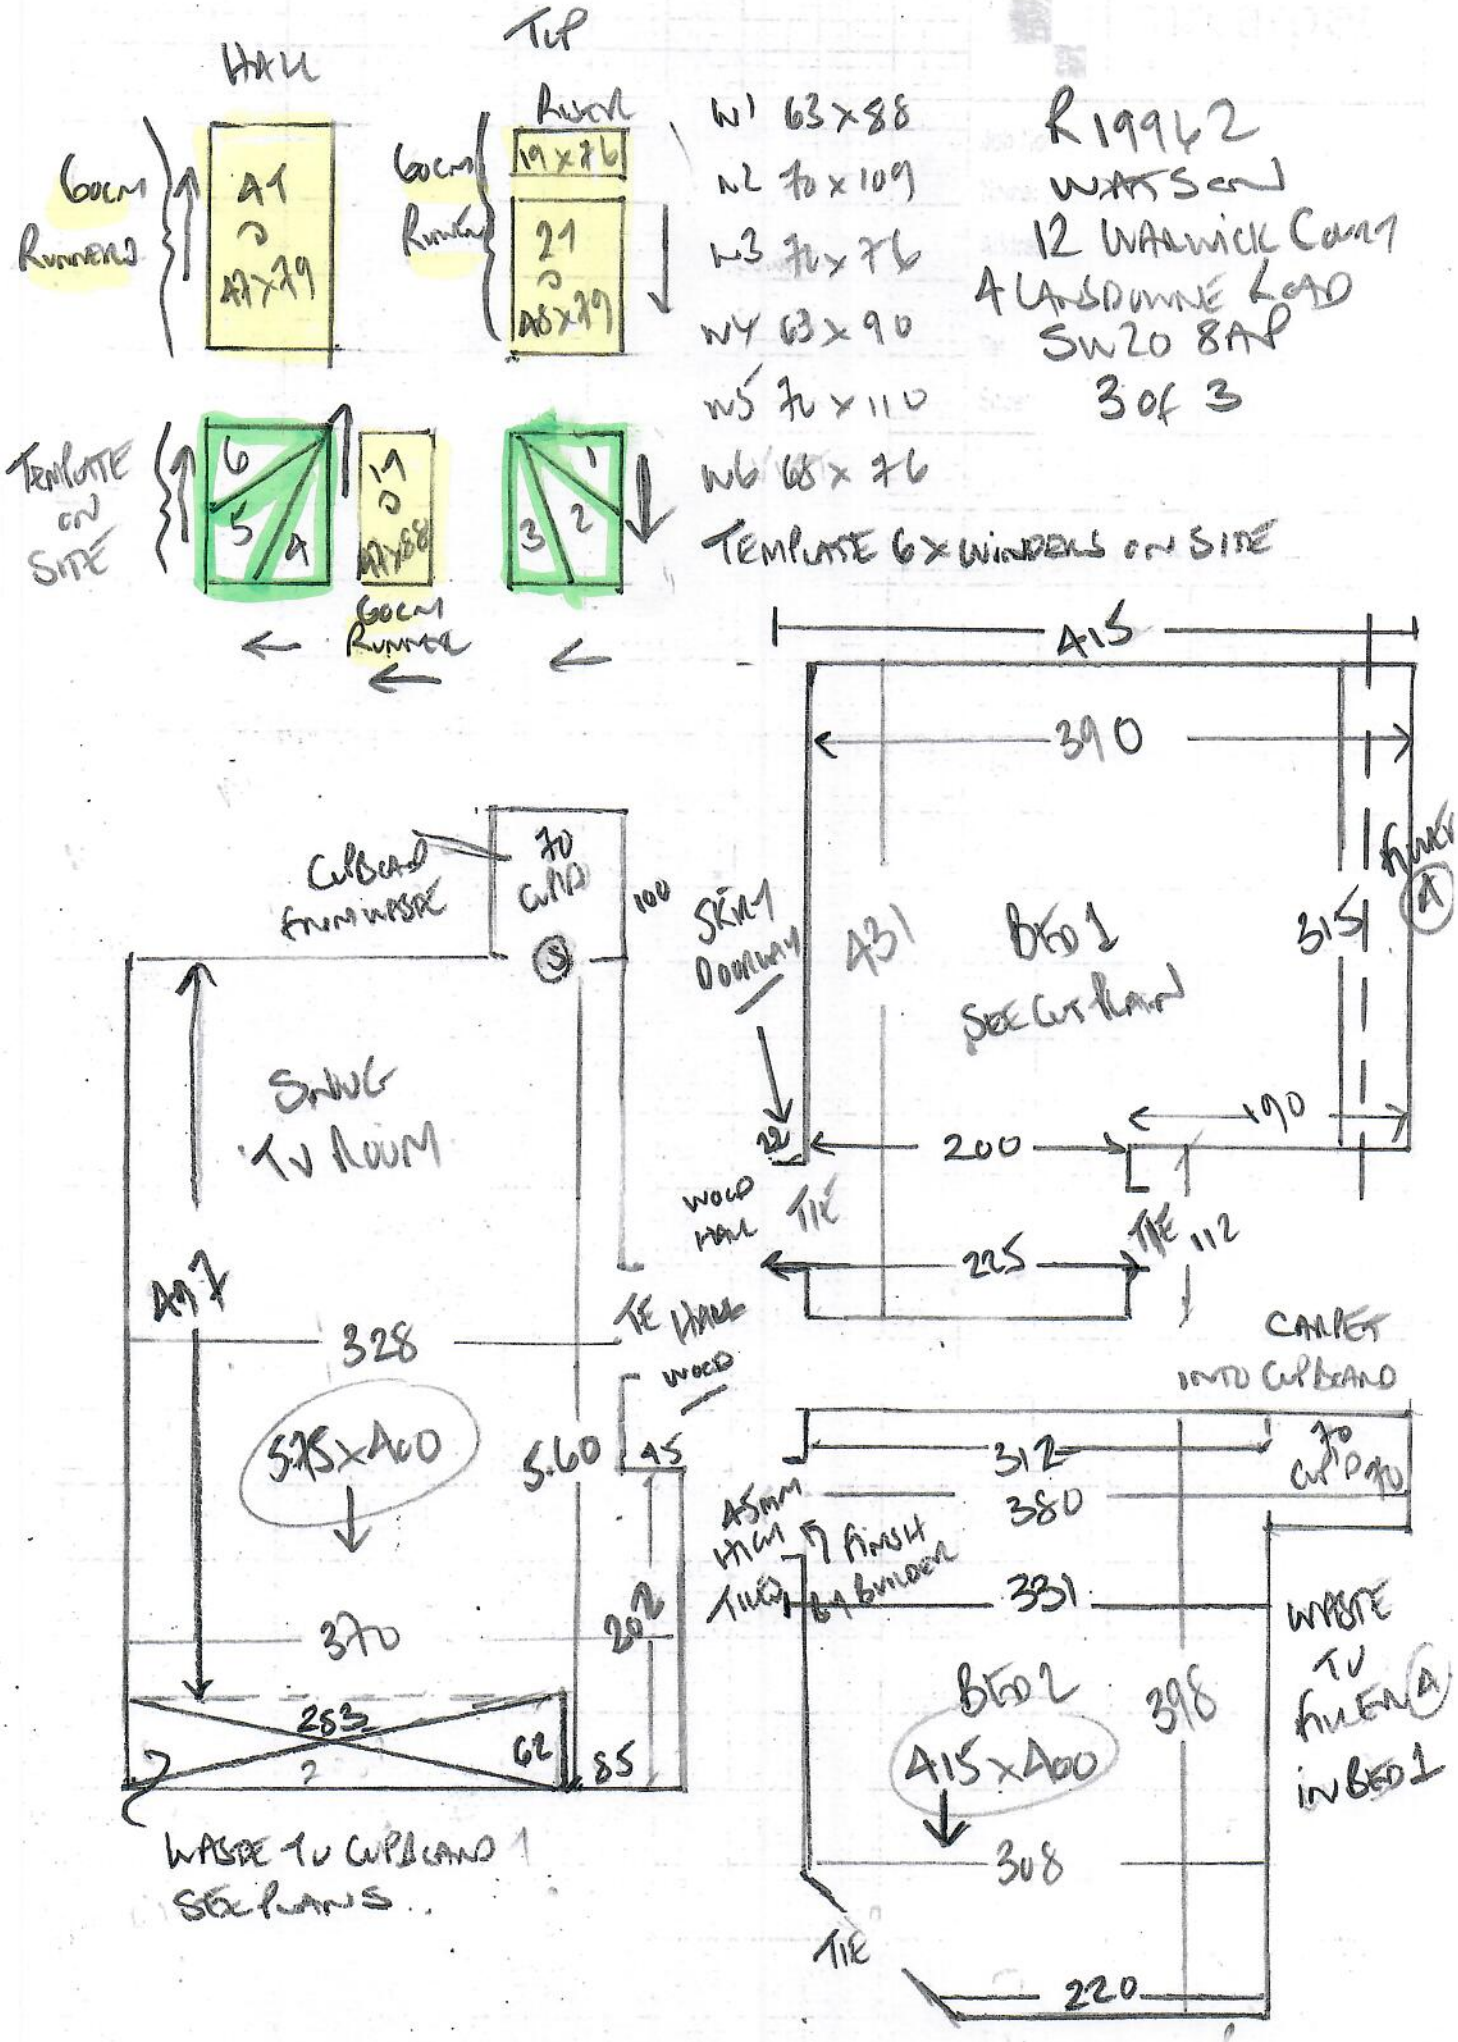
HALL
TOP
60cm Runners
41 ⊃ 41x79
Runner
19x76
21 ⊃ 46x79
W1 63x88
W2 70x109
W3 76x76
W4 63x90
W5 76x110
W6 68x76
R1962
WATSON
12 WARWICK COURT
4 LANSDOWNE ROAD
SW20 8AP
3 of 3
TEMPLATE ON SITE
6
5
4
19 ⊃ 41x88
1
3
2
TEMPLATE 6x WINDERS on SITE
60cm Runner
415
390
SKIRT DOWNLAY
431
BED 1
SEE CUPBOARD
315
Runner A
190
200
WOOD MOULD
TILE
225
112
CUPBOARD FRONT WASTE
70 CUPD
100
SWING TV ROOM
497
328
TILE HEARTH WOOD
5.15x4.00
5.60
45
370
20
253
62
85
WASTE TO CUPBOARD 1 SEE PLANS
CARPET INTO CUPBOARD
312
70 CUPD
380
45mm HIGH TILED
FINISH by BUILDER
331
WASTE TV FLUE A IN BED 1
BED 2
398
4.15x4.00
308
TILE
220