mrcarpet
DESIGNS FOR FLOORS

Job No: (5) 26780
Name: SAUNDERS.
Address: BILLY (19/8)
Tel:
Sheet: (1) of: (1)

PLAN (1) 9.00 x 5m

45m²

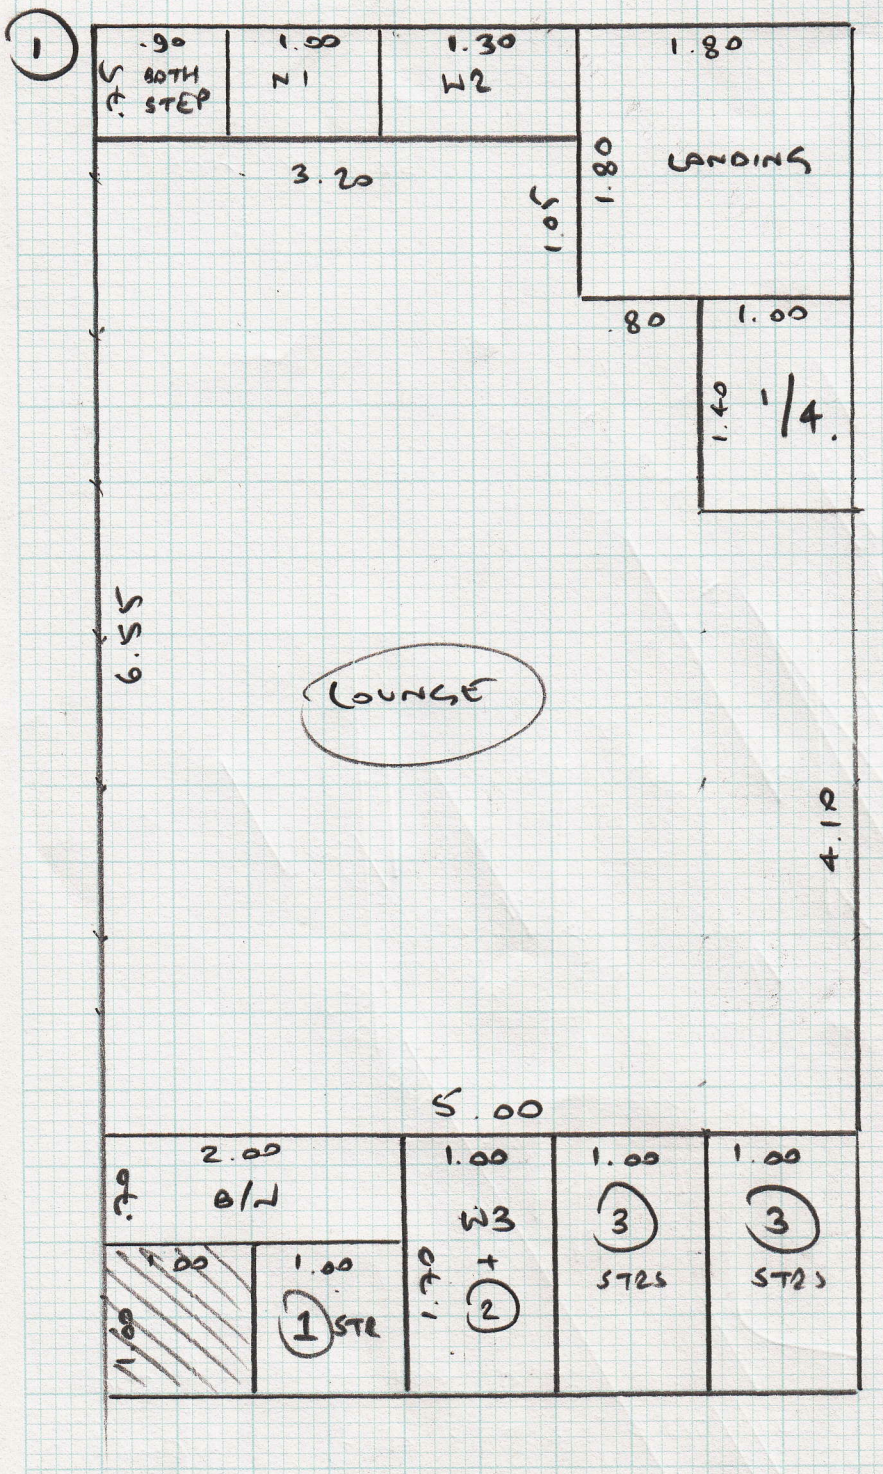

BATHROOM
2 x 4.00m
BOARD
CK 18
USE
STD PLAN FOR
WALL
HEIGHT *

LEAVE JOB
NEAT
+
TIDY
PLEASE