mrcarpet
DESIGNS FOR FLOORS

Job No: 527593
Name: WATSON.
Address:

Tel:
Sheet: of:

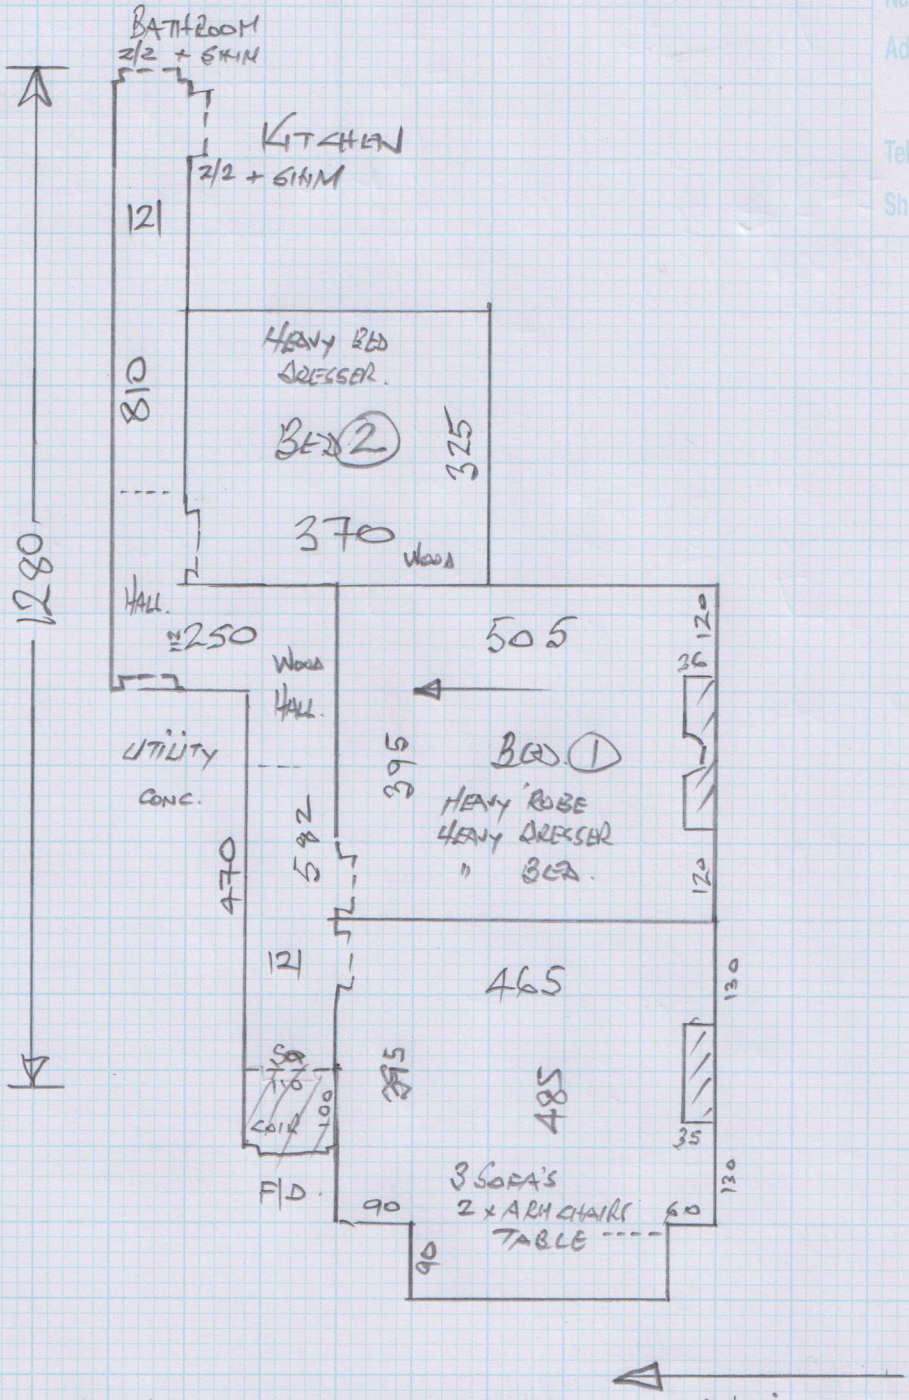

UPLIFT EVERYWHERE.

DIRECTION OF ALL AREAS.