(S) 28967

TOLMAN

(1) OF (1)

BOY - EXTRA
PACK ALLOWED
TO FINISH
FROM X (S) 28890
PREVIOUS JOB -

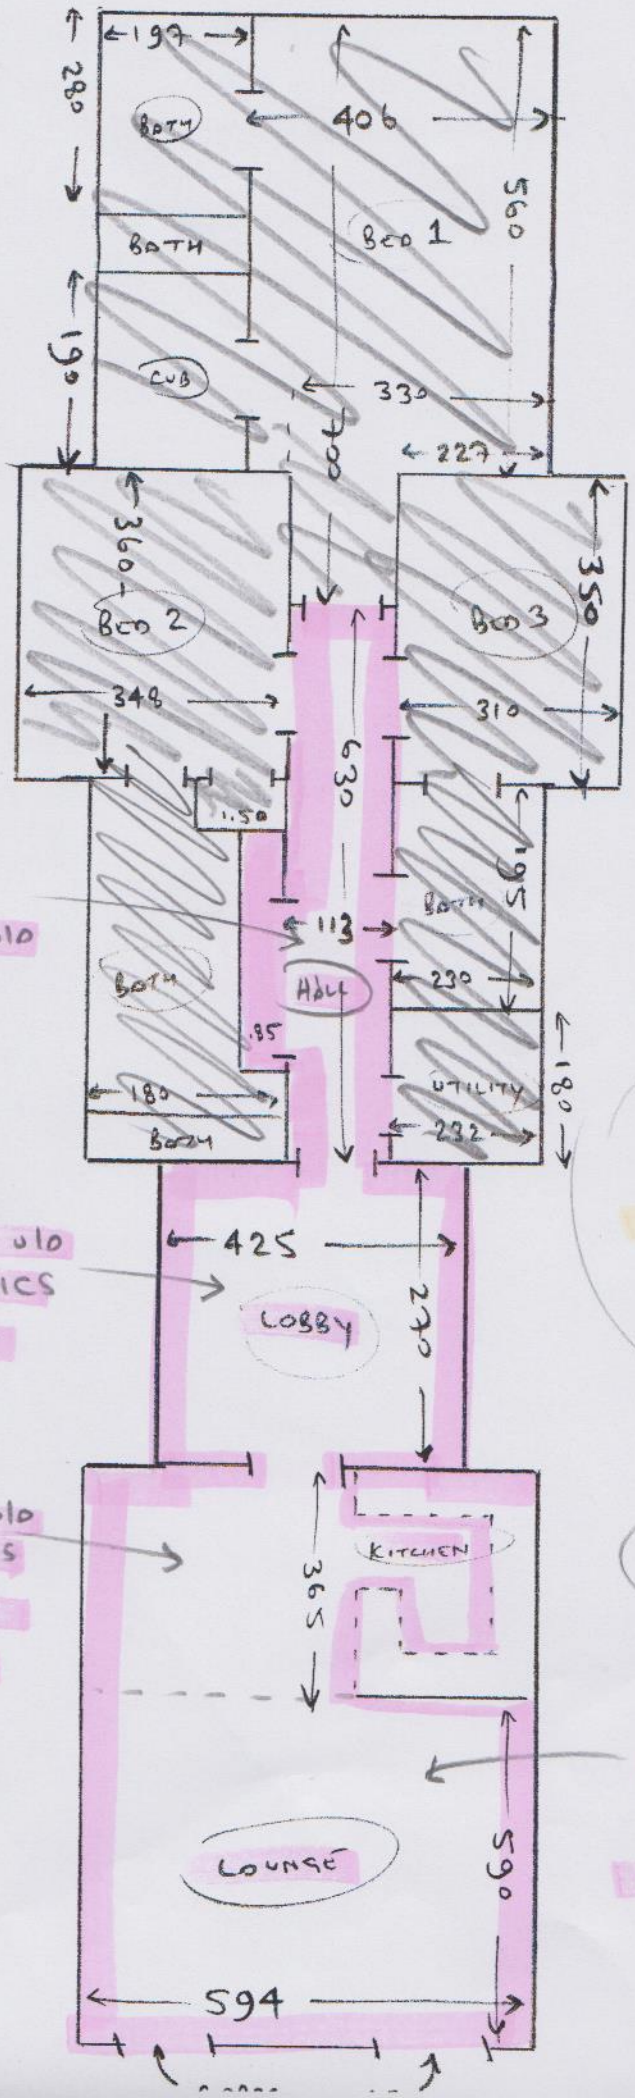

HALL
- BUILDER TO U/D
EX LAM

- BUILDER TO U/D
EX CERAMICS
- WOOD FLOOR
- NO M/F

- BUILDER TO U/D
EX CERAMICS
- WOOD FLOOR
- M/F 1 UNIT

- U/D LAM
- WOOD FLOOR (CHIPBOARD)
- M/F 2 UNITS

NOTE:-
HOUSE IS 50m
FROM THE END OF
THE ROAD SO ALLOW
PORTERAGE

OPTION 2
HALL, LOBBY, KITCHEN + LOUNGE