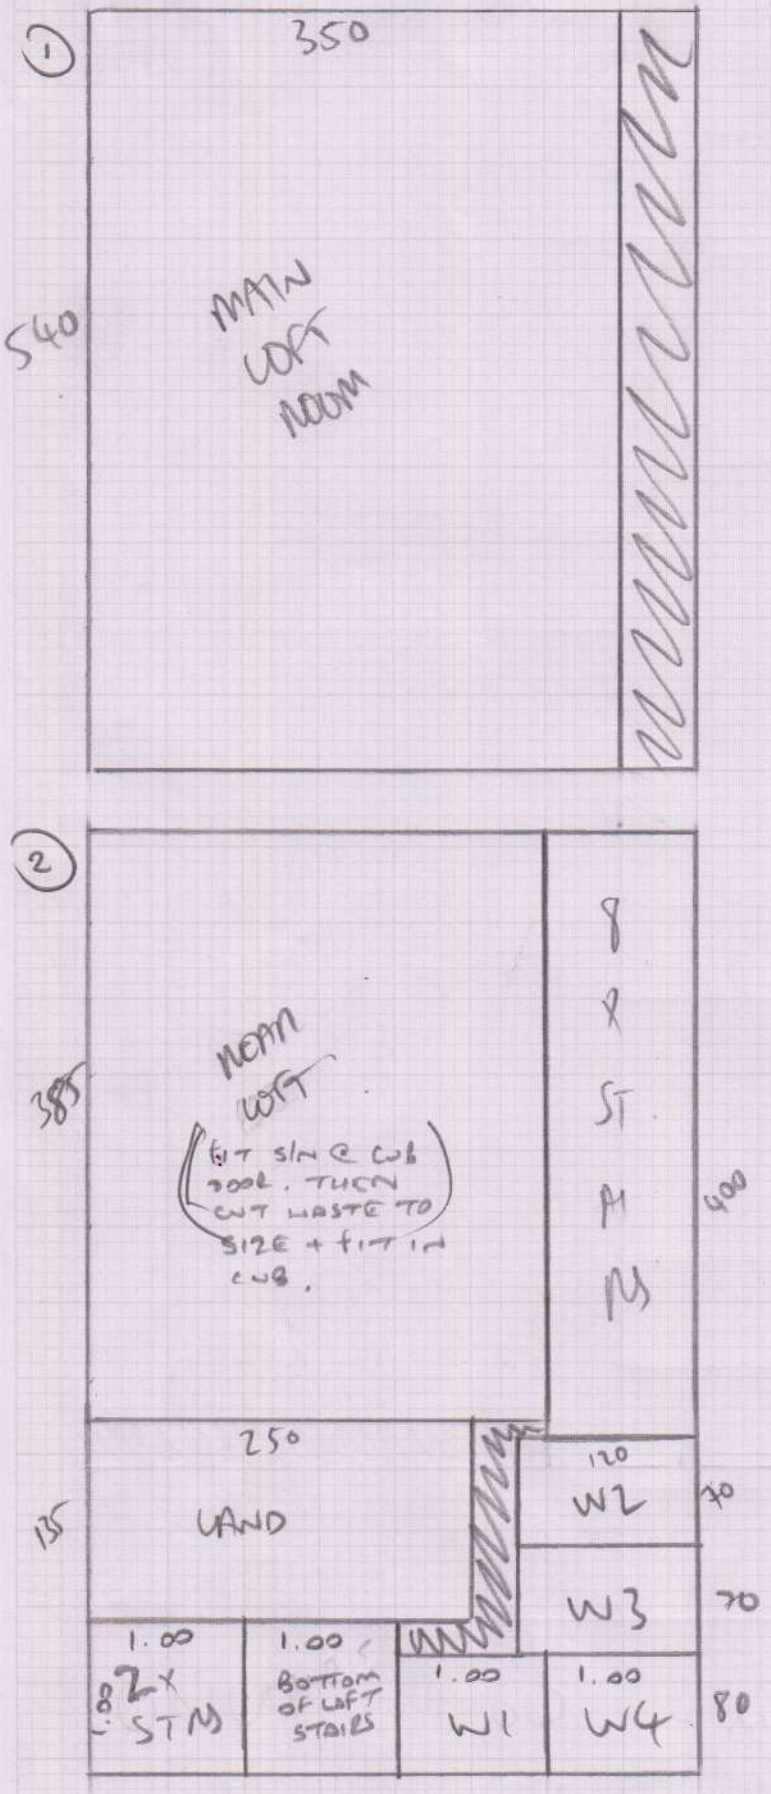

Job No: S29288
Name: SPICER
Address:

Tel:
Sheet: of:

Plan 1 5.40 × 4m

Plan 2 6.20 × 4m

WOOD GRIPPER + UNDERLAY REQ
DOOR BARS TBC
9-11 PERMIT ONLY
BUILDING SITE AT TIME OF MEASURE

529288
SPICER

W1 = 56 x 81
W2 = 60 x 110
W3 = 55 x 112
W4 = 57 x 82
10 x STAIRS = 46 x 82