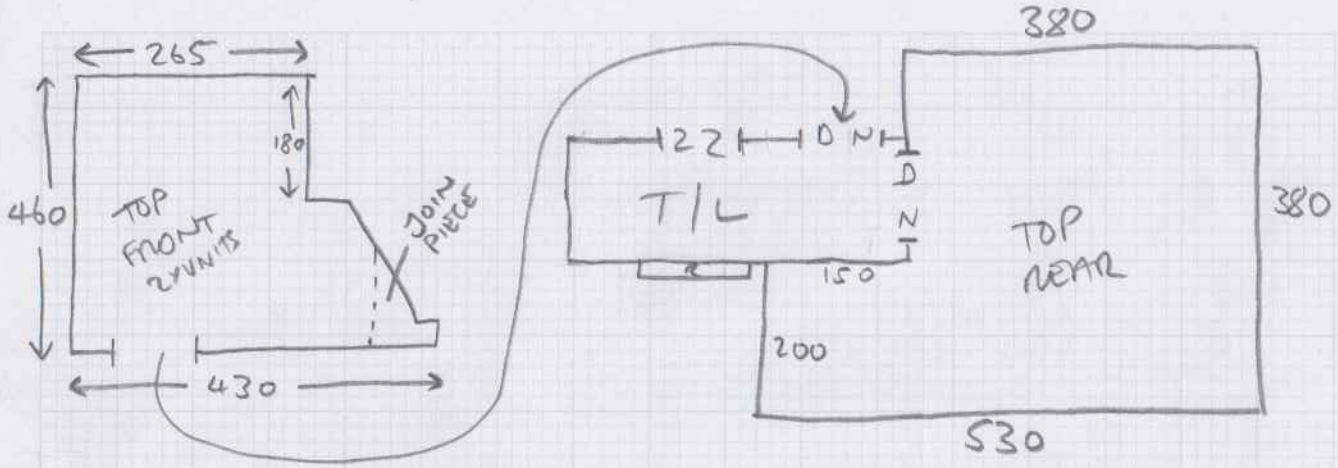

T/L = 135 on x 370

8 x ST = 43 x 83

½ LAND (A) = 100 on x 170

8 x STAINS = 45 x 83

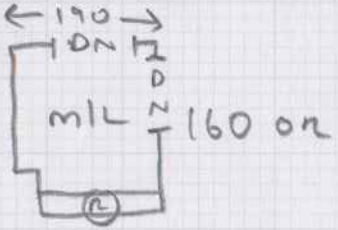

6 x ST = 43 x 83

½ LAND (B) = 100 on x 170 – 1+½ STAINS TO BATHROOM 45 x 85 – EXSQ EDGE (FULL WIDTH)

9 x STAINS = 43 x 83

(NOT B/N - TO BE PAINTED WHITE

- ACOUSTICAM BEING FITTED BY BUILDER TO WHOLE TOP FLOOR.
- ALL STAINS AS A 60cm WIDE RUNNER, APART FROM 2x STAINS TO BATHROOM ON ½ LAND (B)
- TUB OF 'EASYCHOCKS' SUPPLIED, PLEASE INSTALL TO UNDER DIBANS @ ALL DOOR WAYS PLEASE – CUSTOMER VERY PICKY ABOUT THIS!!!.
- FULL WOOD PREP TO EVERY WHERE.
- SILVER DIBANS / FIT TO EVERY D/WAY
- £5 LABOUR PER DOOR ADDED TO USE 'EASYCHOCKS'
- GROUND FLOOR B/N IS BEING PAINTED WHITE – NO CPT!!

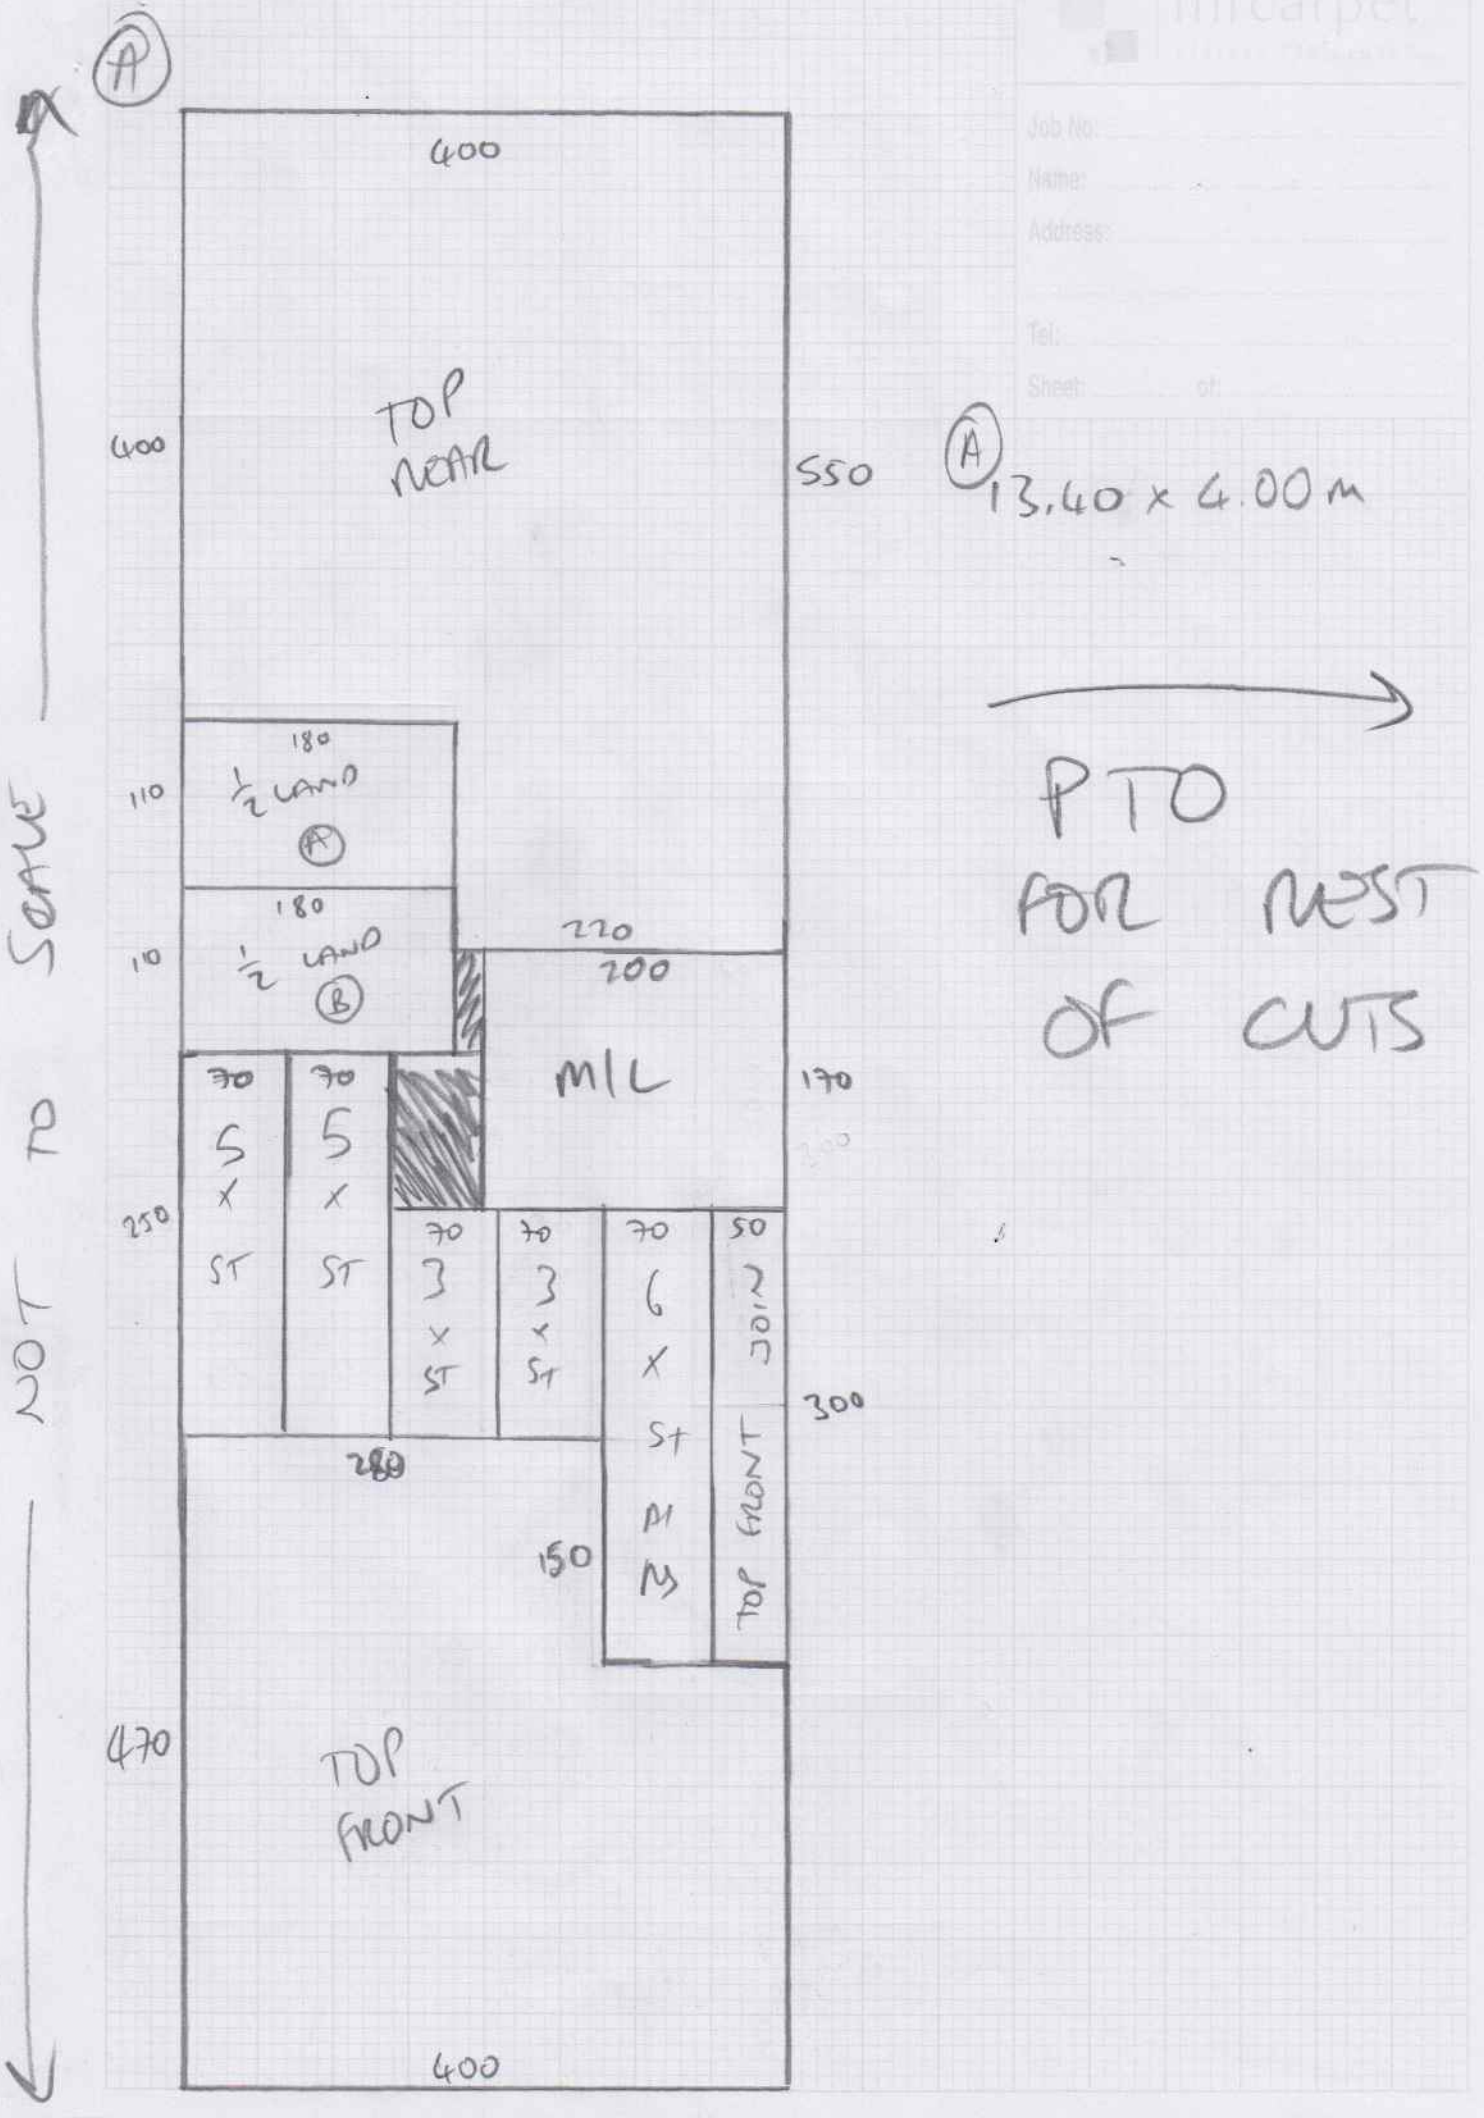
A
400
TOP
REAR
400
550
A
13.40 x 4.00 m
PTO
FOR REST
OF CUTS
180
1/2 LAND
A
110
180
1/2 LAND
B
10
220
200
M/L
170
70
5
x
ST
70
5
x
ST
250
70
3
x
ST
70
3
x
ST
70
6
x
ST
50
JOIN
TOP FRONT
300
280
150
A1
M
470
TOP
FRONT
400
NOT TO SCALE

B

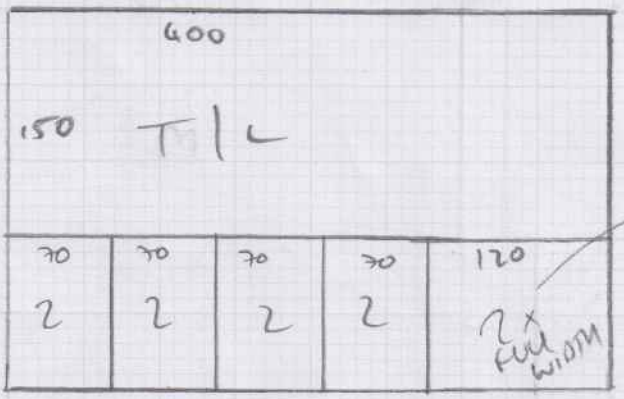

2x FULL WIDTH STAIRS TO BATHROOM

CUTS

(A) = 13.40 x 4m

(B) = 2.50 x 4m

ALL STAIRS TO BE CUT DOWN TO 60 cm WIDE RUNNERS