S30130
COOLING

LOUNGE

- WOOD FLOOR
- U/O CPT
- EX S/E
- N/F 2 UNITS.

DINING ROOM

- WOOD FLOOR
- U/O CPT
- EX S/E
- N/F 1 UNIT.

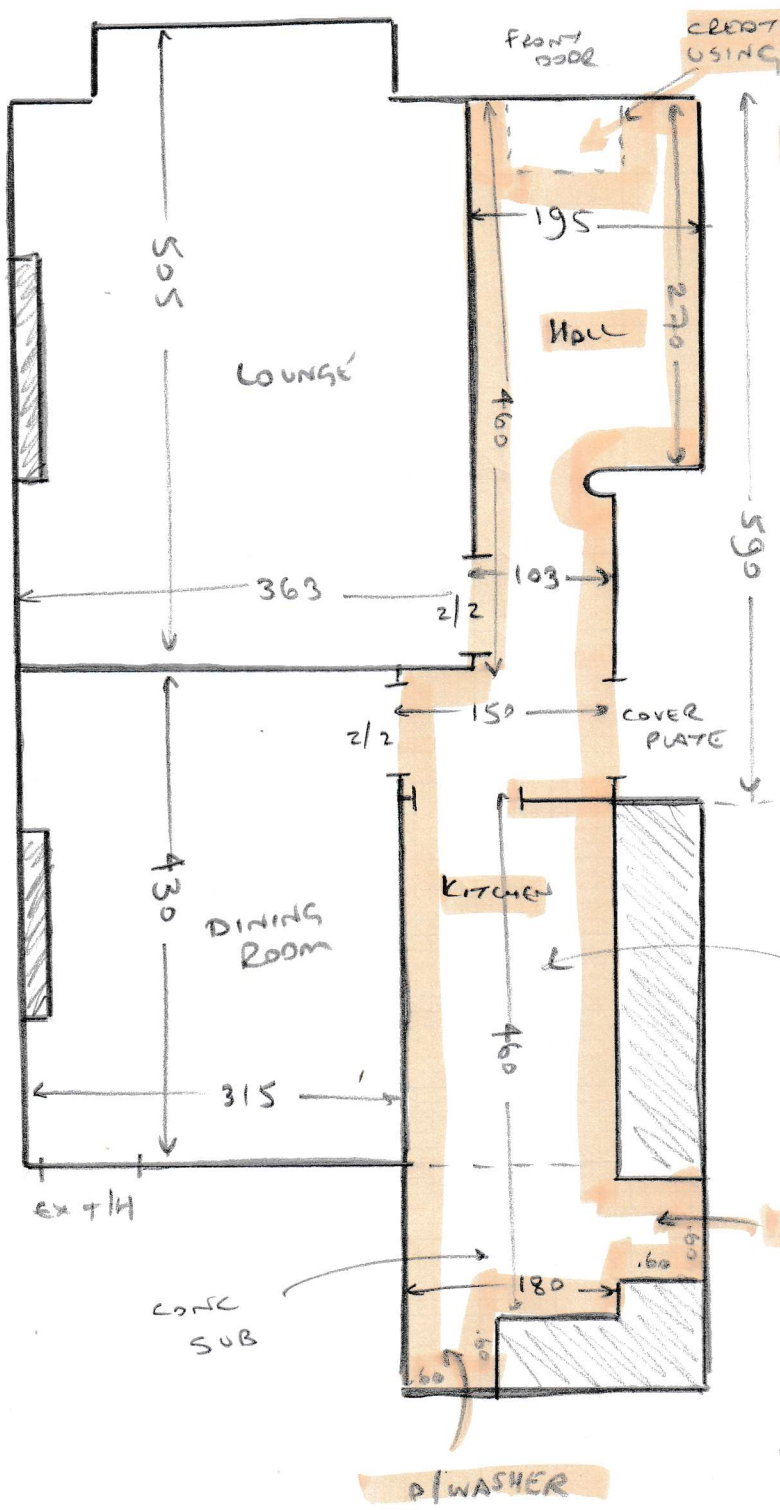

HALL

- WOOD FLOOR
- U/O CPT
- NEEDS PLY

NETT AREAS

HALL = 9.16
KITCHEN = 9.00
TOTAL 18.16

KITCHEN

- PART WOOD / PART CONC
- U/O ANTICO
- MOVE 2x APPLIANCES