FLAT 4 ROSTREVOR MANSIONS
ROSTREVOR RD SW6 5AL

F29519

STEELE

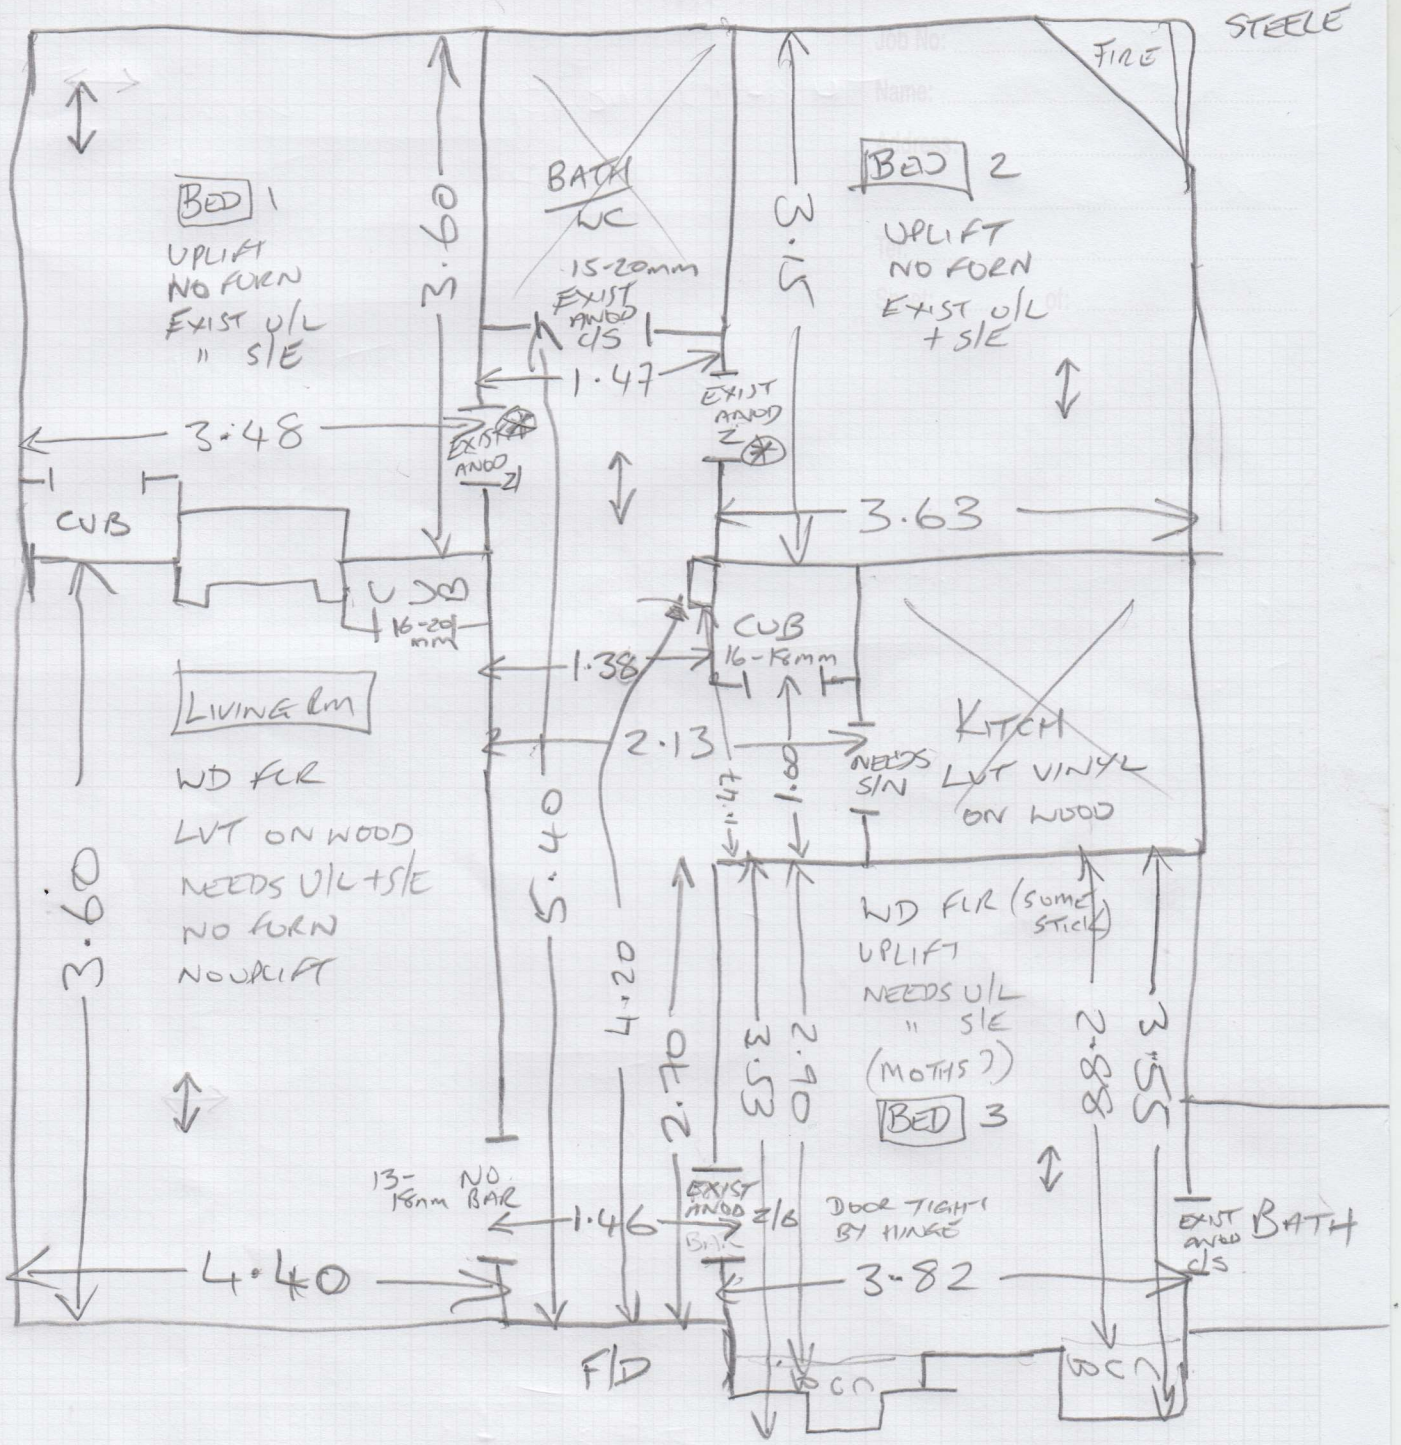

(*) DOOR TIGHT (CUT)

HALL
LVT ON WOOD
NEEDS U/L+S/E
NO UPLIFT

SLIGHT DIFFERENCE BETWEEN BED + HALL SO INCLUDING 6MM SHIM IN CASE OF USE