mrcarpet
DESIGNS FOR FLOORS
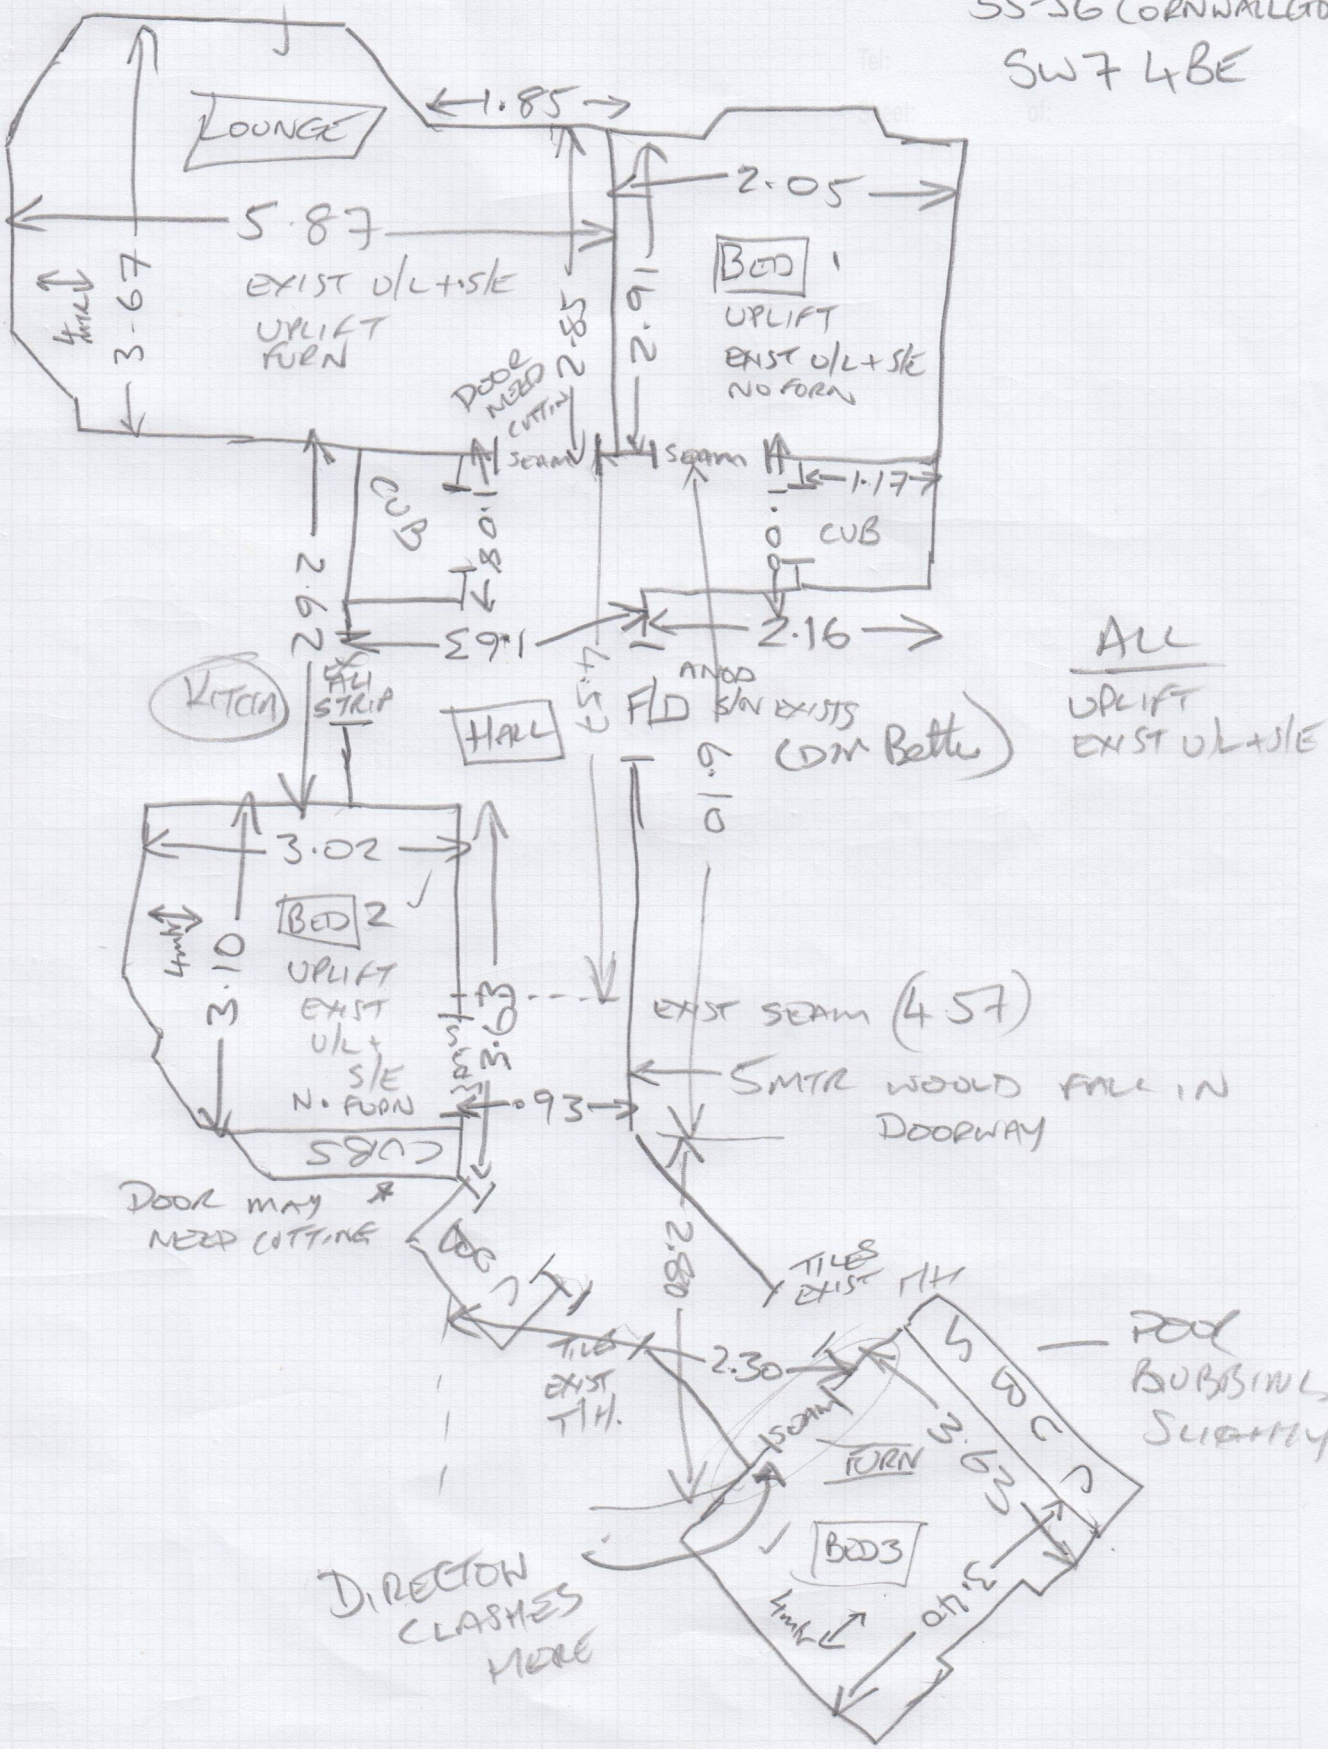
Job No: F29665
Name: FORBES
Address: FLAT 5
55-56 CORNWALL GDNS
SW7 4BE