PAINT:
FARROW AND BALL
CONFORTH WHITE

FLOORING:
BROKEN STICK PARQUET

DOORS AND WINDOWS: ANTHRACITE

DOOR 1: PAINTED CELEST
DOOR 2: PAINTED LAVA

WORKTOP 1: SILESTONE STATUARIO 20MM
WORKTOP 2:

CONCEPT 6: ISLAND DESIGN 08/08/2018

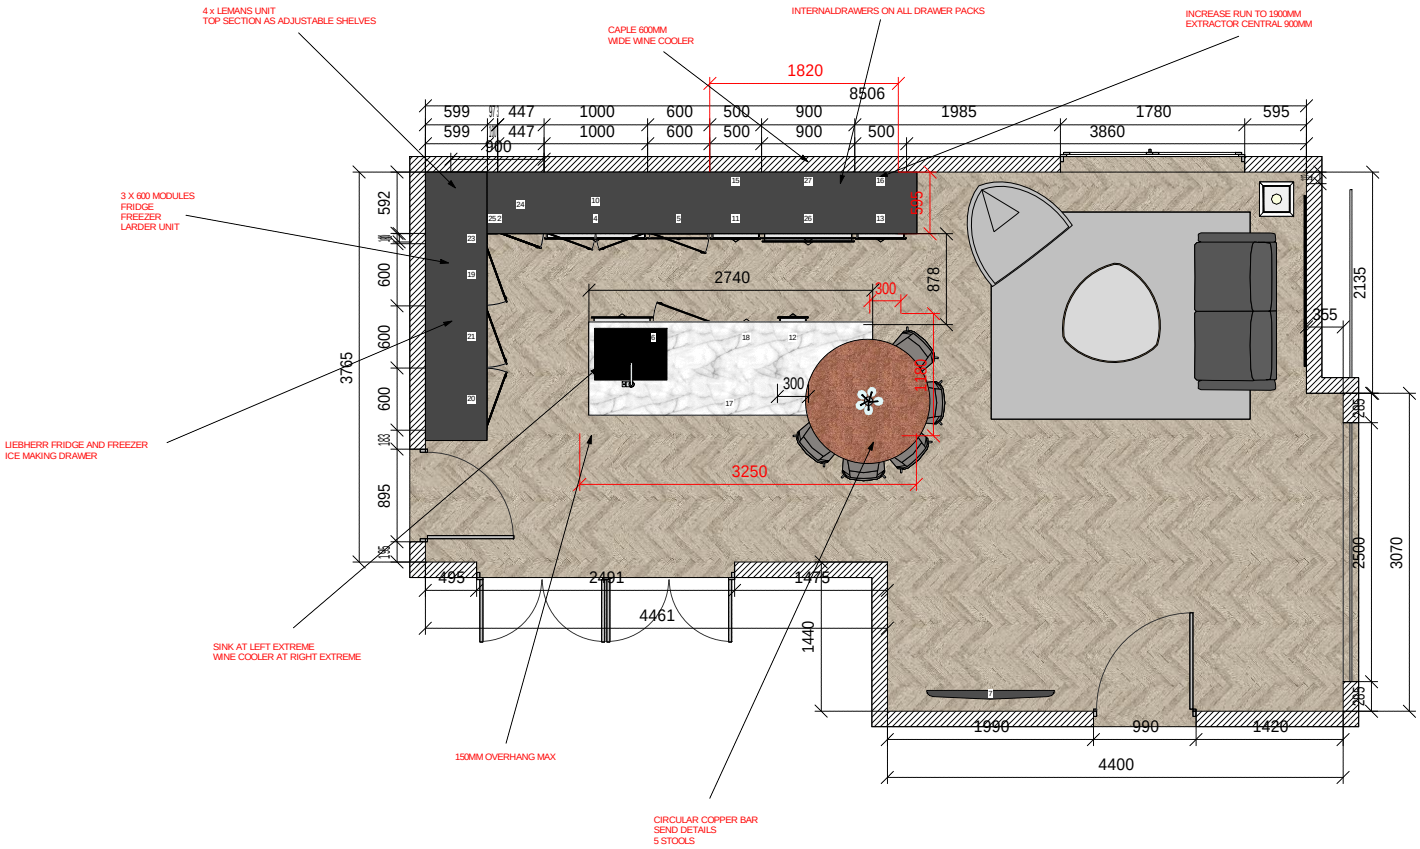

Scale : 1 / 73.02

Mr Mrs RADFORD Sara - Chase End,	Dorking Kitchens - 40 West Street	08/08/2018
The Chase - . .	- DORKING	5B6ABB62_1977_01.scn