* See Versilay fitting Instruction attached

mrcarpet

Job No: P28719
Name: RICHARDS
Address: 7 NORMANBY CLOSE
MANFRED ROAD
Tel: SW15 2RL
Sheet: 1 of 1

* Confirm tile Direction with Customer before Laying

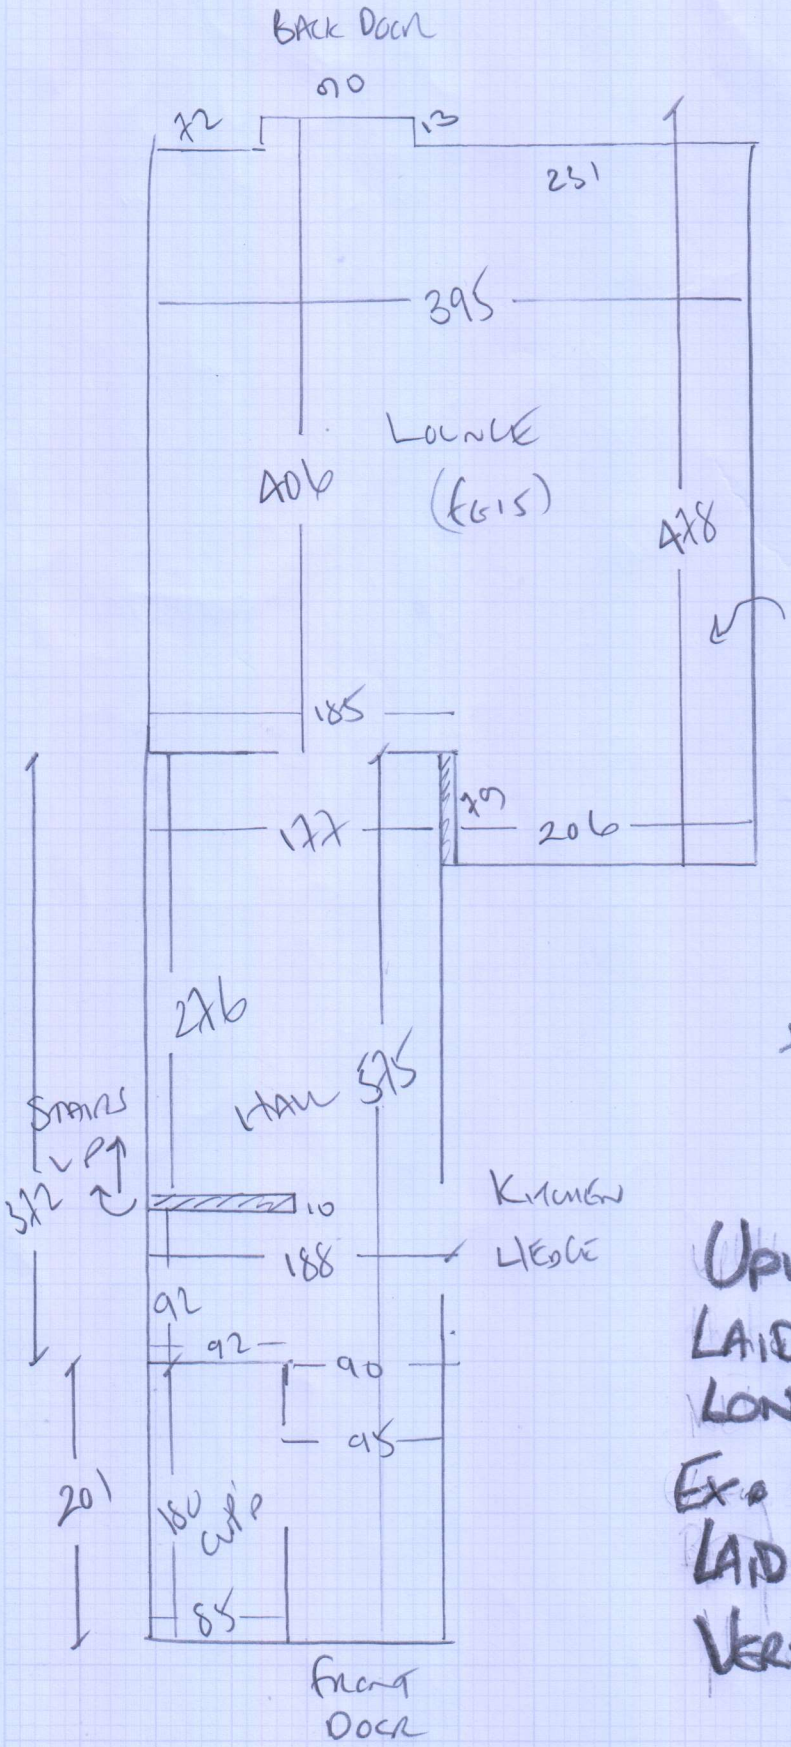

McVANGOGH
VGW-82T DISTRESSED OAK
10 BOXES @ 3.25m²
= 32.5m²
+ VERSILAY 11 PACKS
@ 2.88m² = 31.68m²

UPLIFT EX. LVT & VERSILAY LAID RECENTLY - CUST NO LONGER LIKES THE STYLE.
EX. DPM polythene Sheeting LAID RECENTLY. LAY NEW VERSILAY OVER TOP.