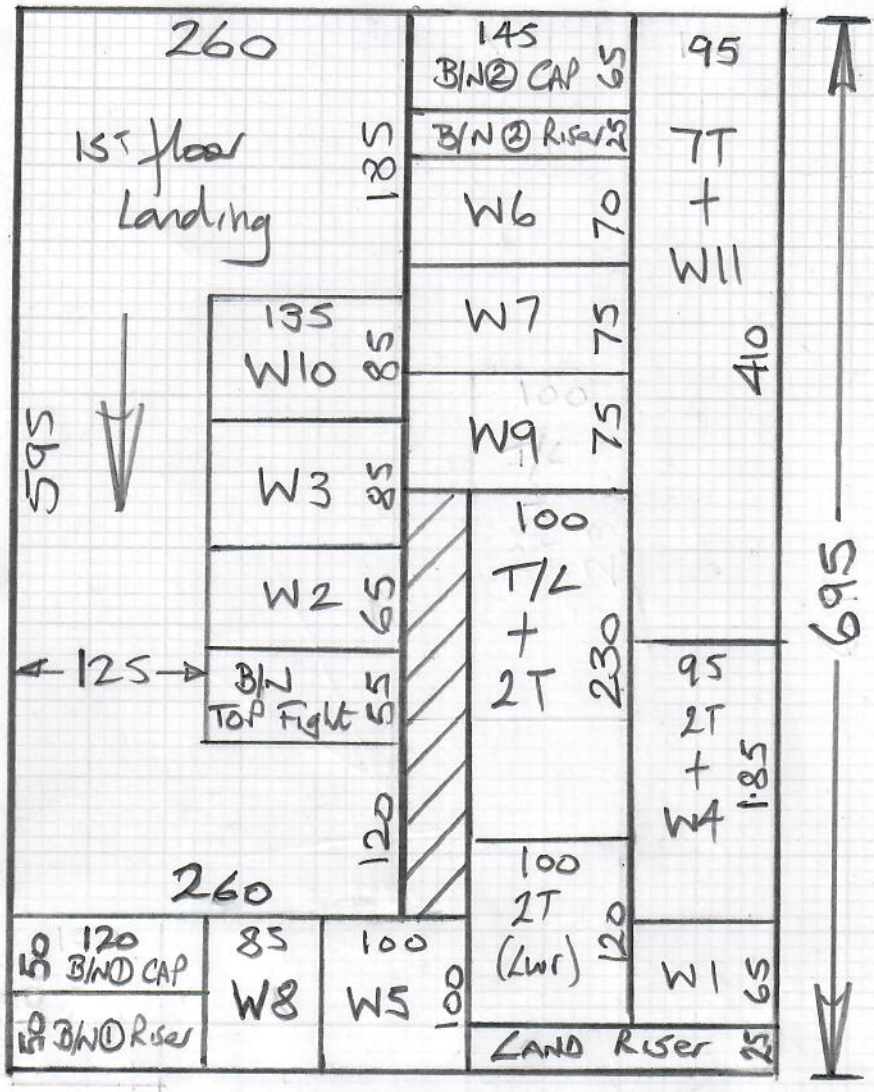

mrcarpet
DESIGNS FOR FLOORS

Job No: R19409
Name: Corcoran
Address:
Tel:
Sheet: 1 of 2

HAVANA
Col. HAV 26

Cut Plan 700 x 500
= 35M²

Customer to remove Scotia beading under lip of B/Nose steps so they can be Cap & Collared

Re-use existing s/e on upper flight & 1ST floor landing. Fit New s/e to lower stairs

* Beware Alarm Wires on top 2 steps of Lower flight (Some May be removed)

R19409
Corcoran

2 of 2

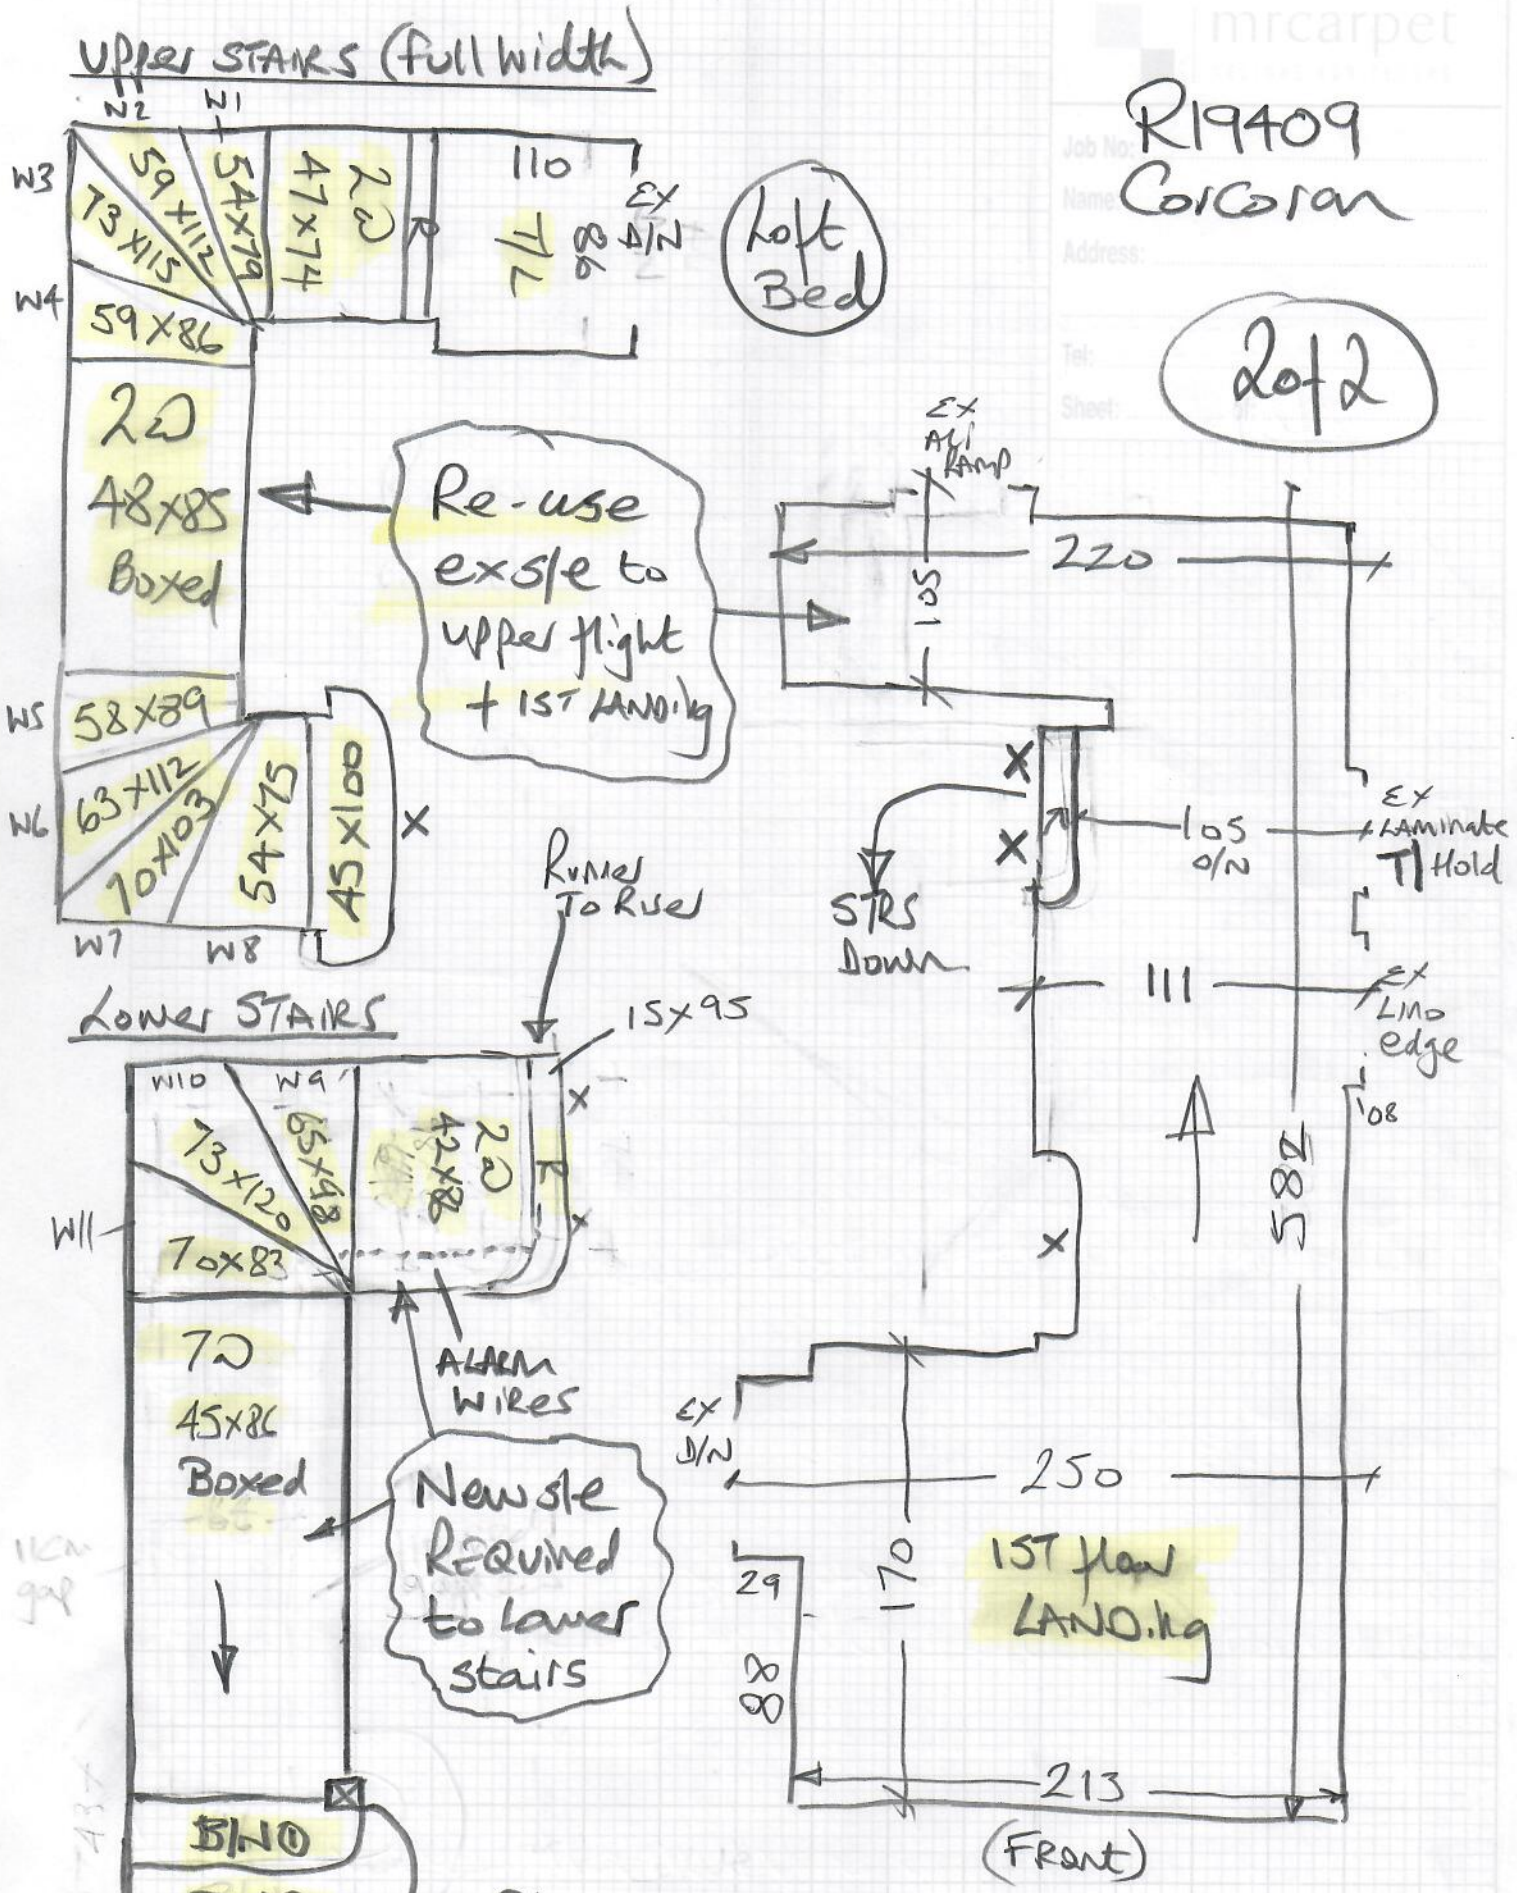

B/N① - CAP 30 x 95
BAND 17 x 98
B/N② - CAP 55 x 111
BAND 17 x 140