S28984

Donovan

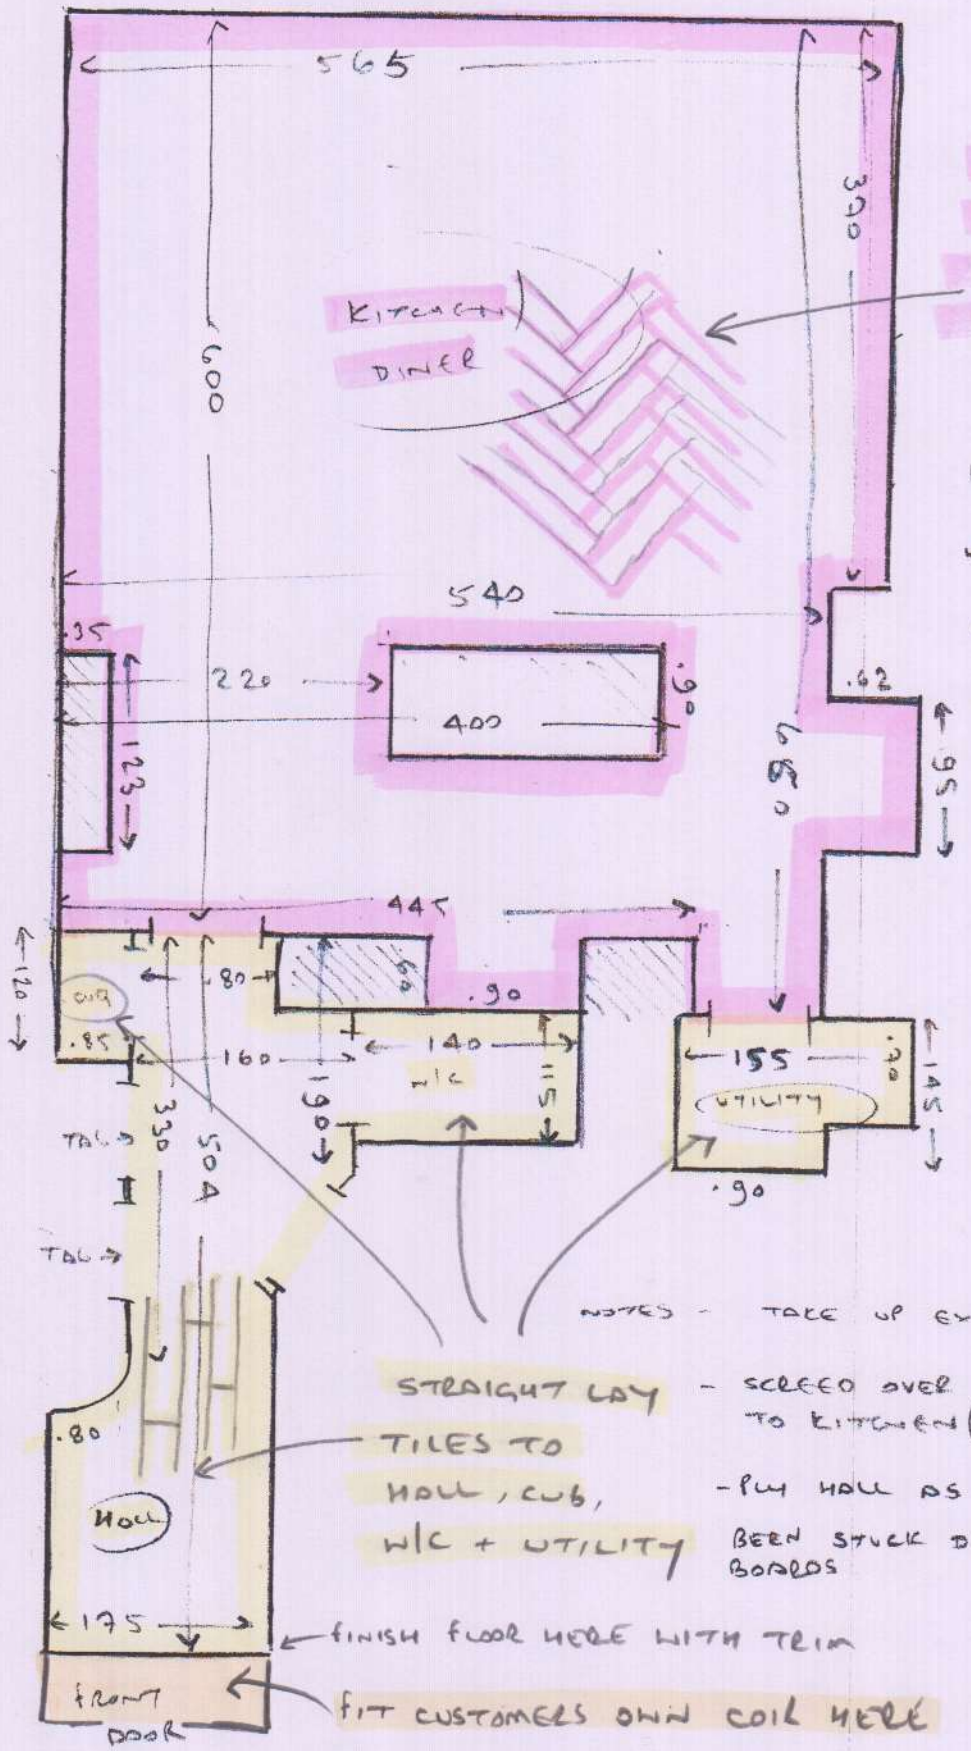

LAY TILES HERRINGBONE DESIGN TO KITCHEN + DINER

NET AREAS:-

KITCHEN	34.67
UTILITY	1.77
HALL	8.33
W/C	1.61
	46.38

NOTES - TAKE UP EX LAMINATE T/OUT

STRAIGHT LAY TILES TO HALL, CUB, W/C + UTILITY - SCREED OVER EX BUILDERS PLY TO KITCHEN (BE AWARE UFH)

- PLY HALL AS THE EXIST FLOOR HAS BEEN STUCK DIRECTLY OVER FLOOR BOARDS

FINISH FLOOR HERE WITH TRIM

FIT CUSTOMERS OWN COIL HERE